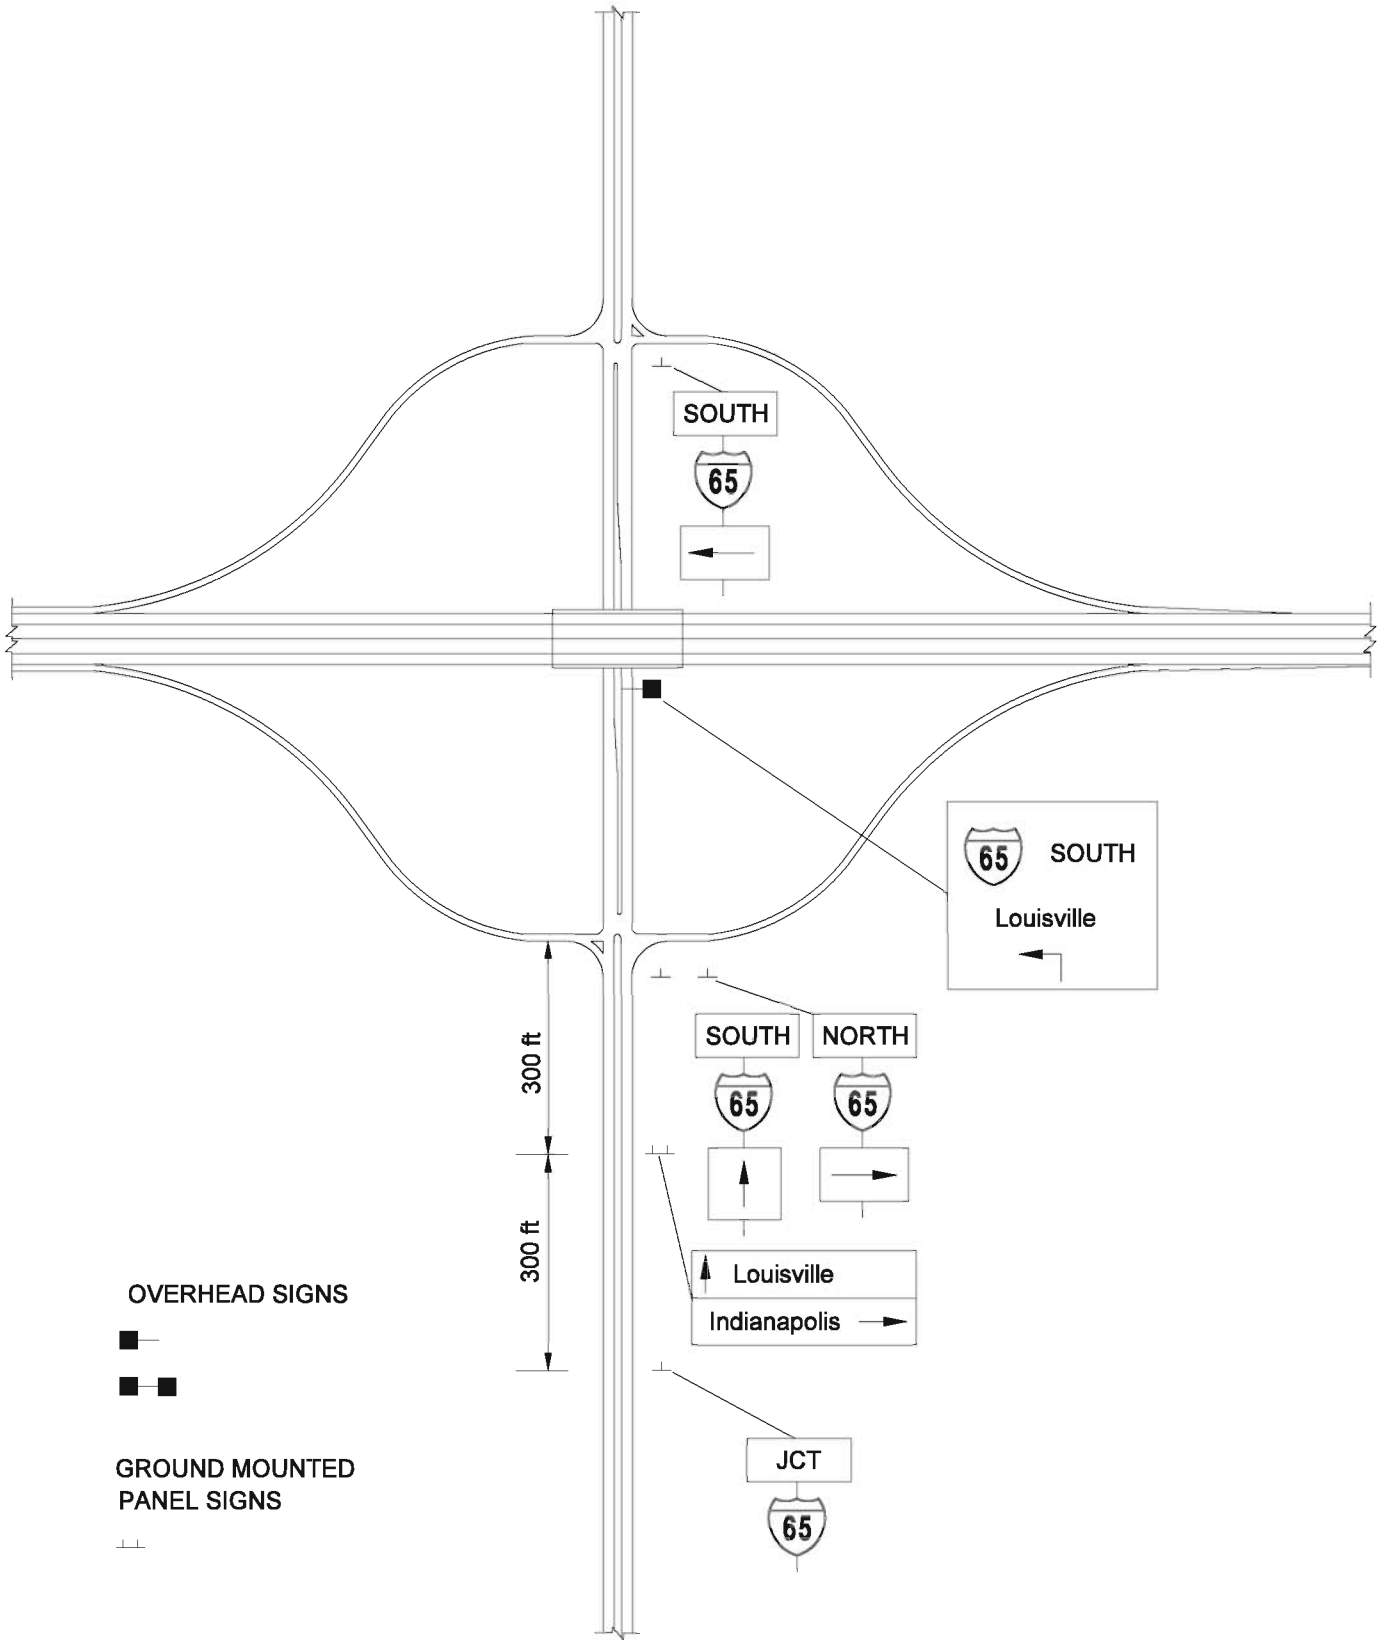

DIAMOND INTERCHANGE SIGNING
(Minor Crossroad Under)

Figure 75-5H