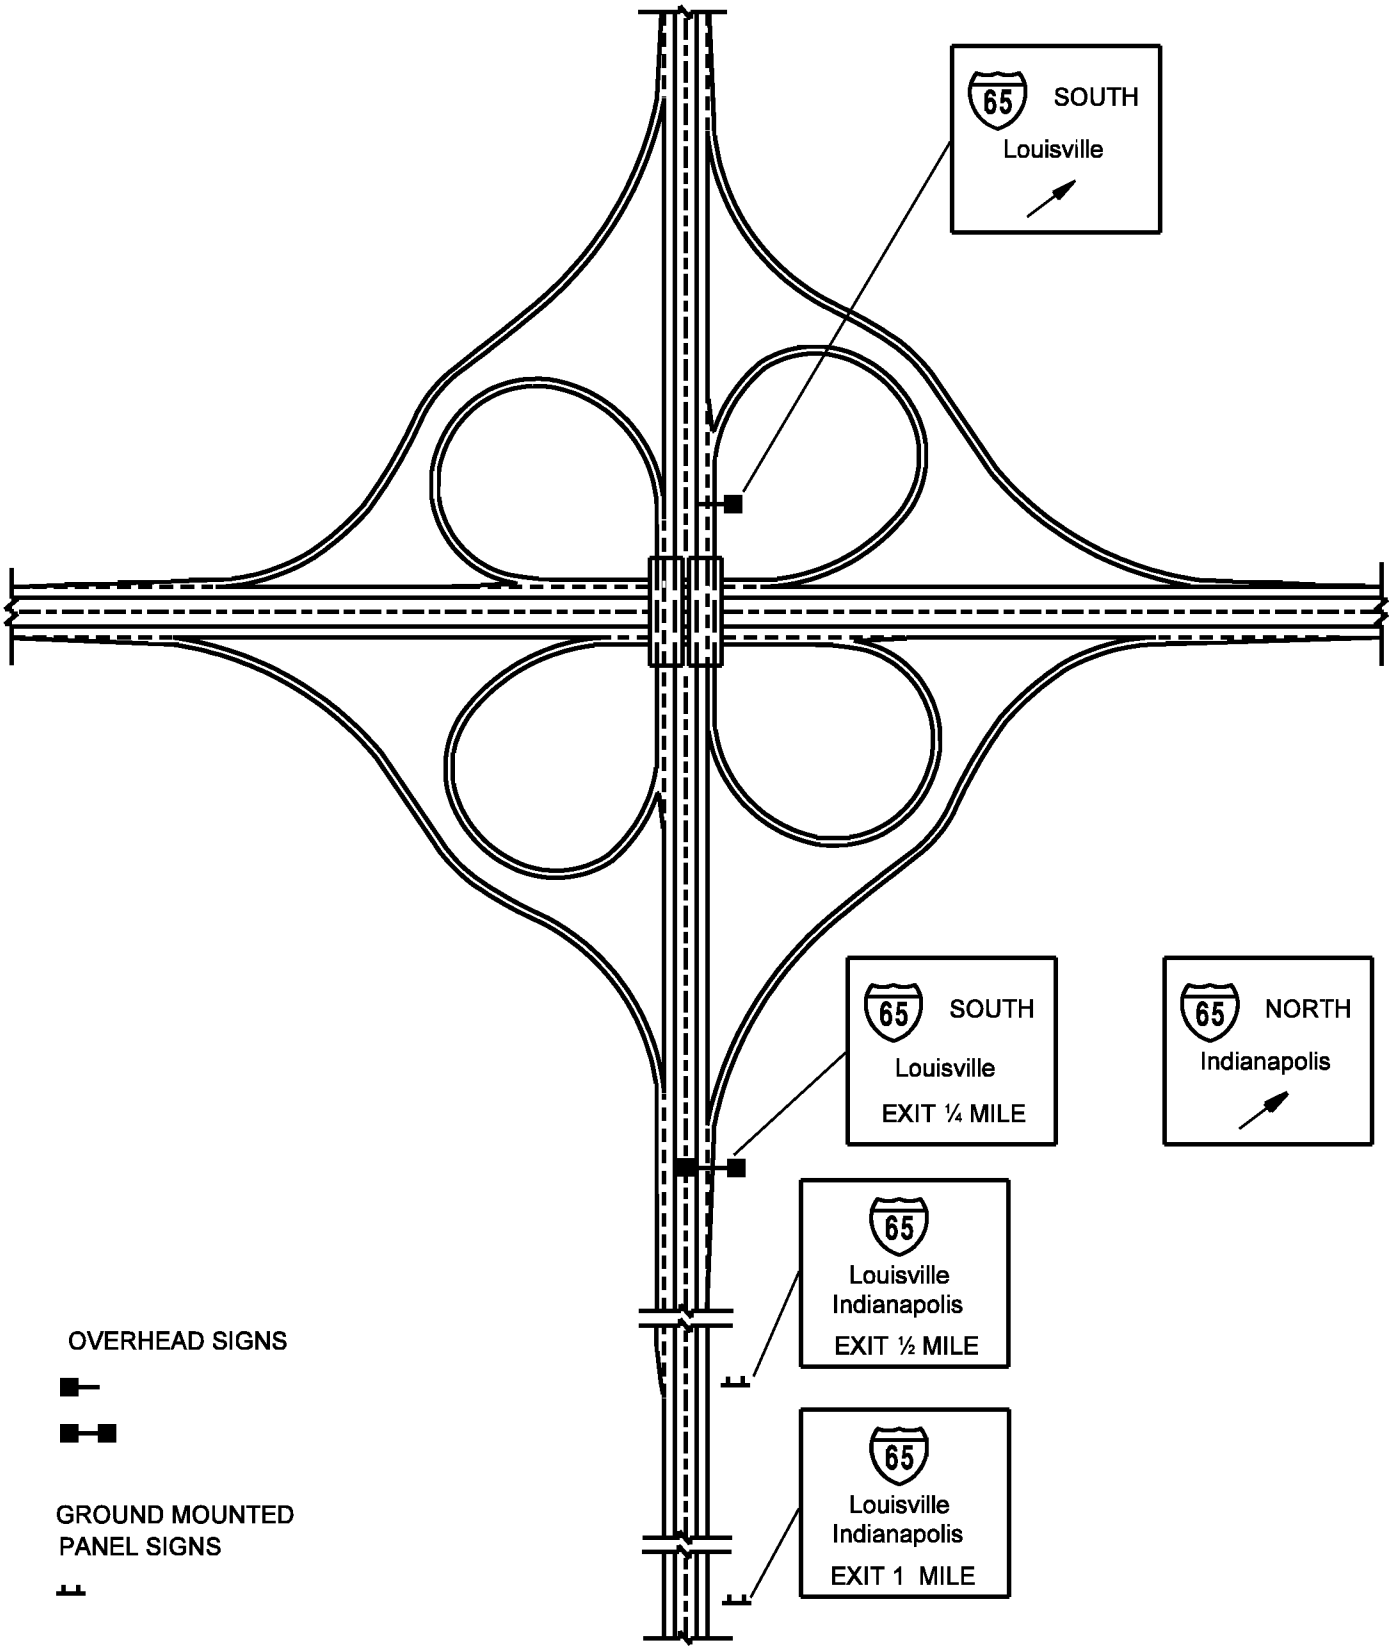

DIAMOND INTERCHANGE SIGNING
(Minor Crossroad Over)

Figure 75-5I