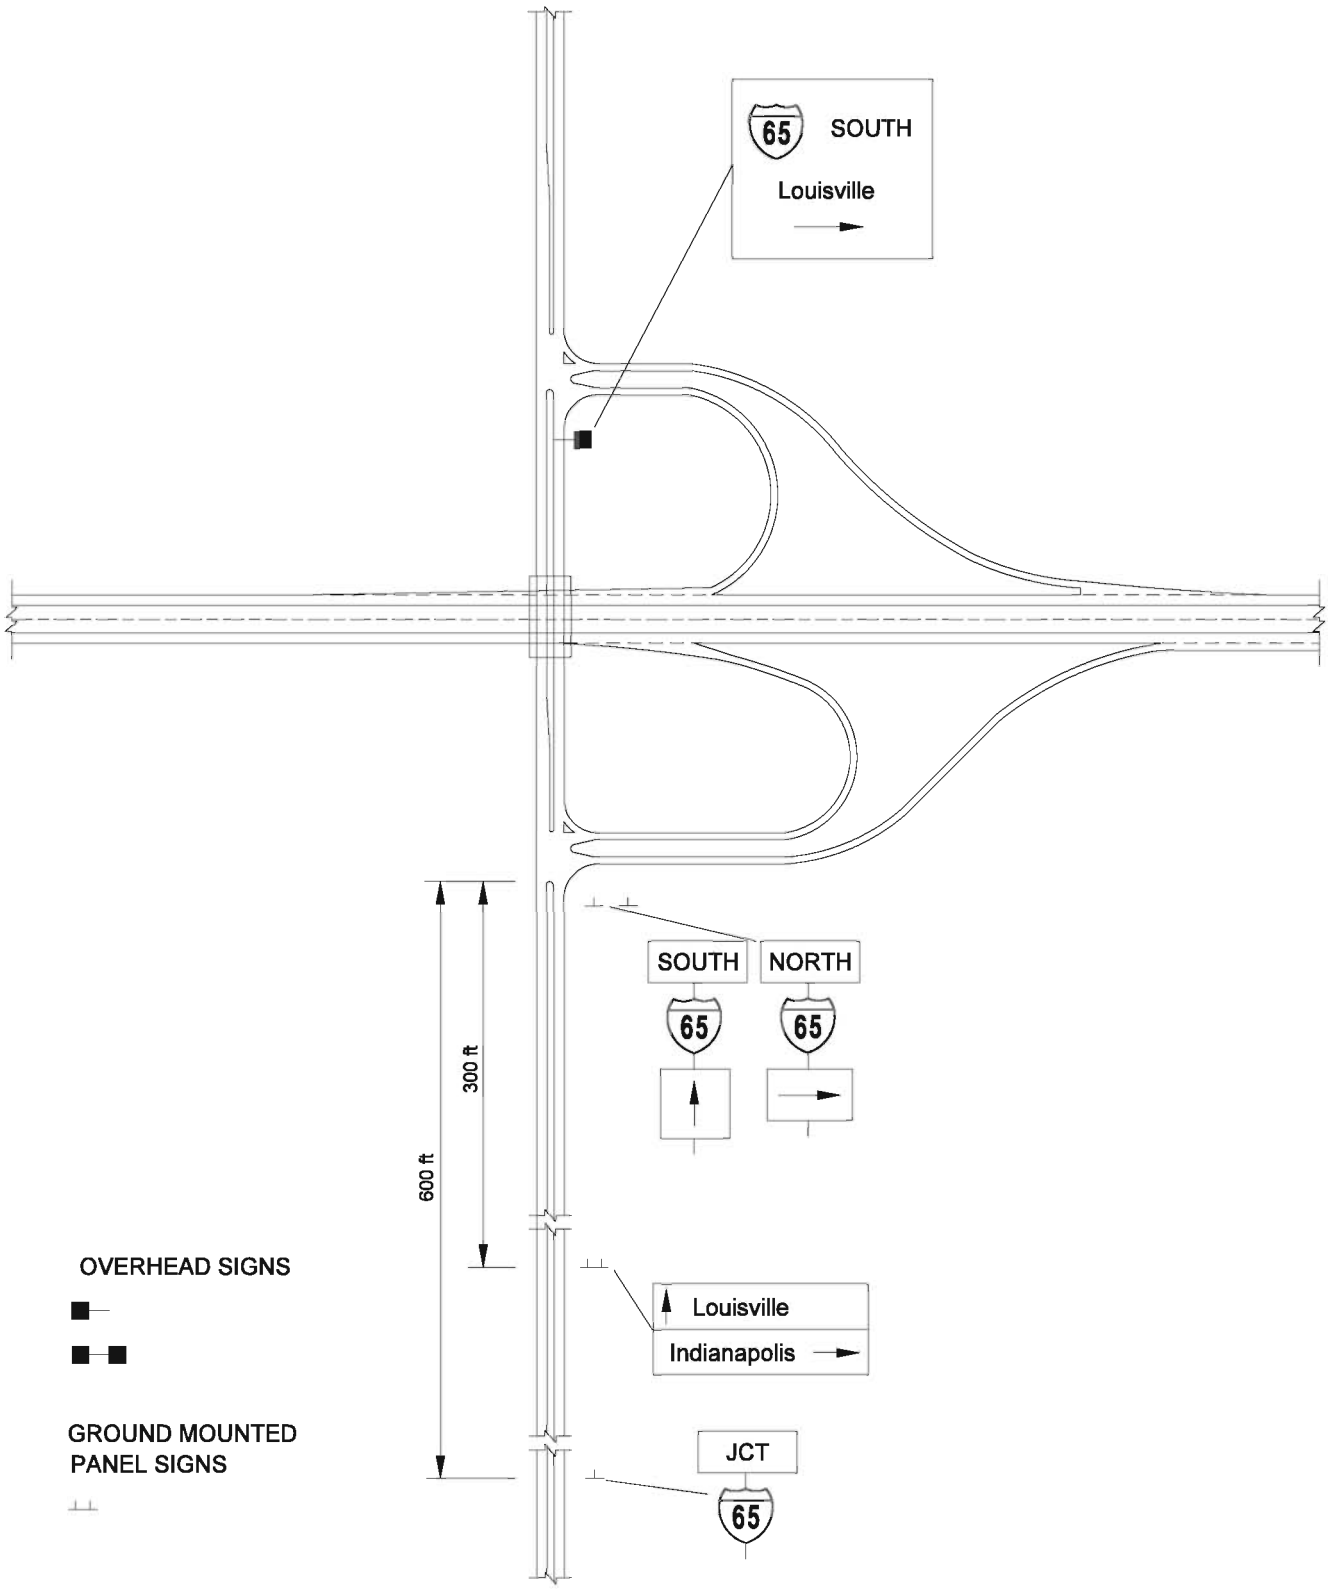

PARTIAL CLOVERLEAF INTERCHANGE SIGNING
(Minor Crossroad Over)

Figure 75-5O