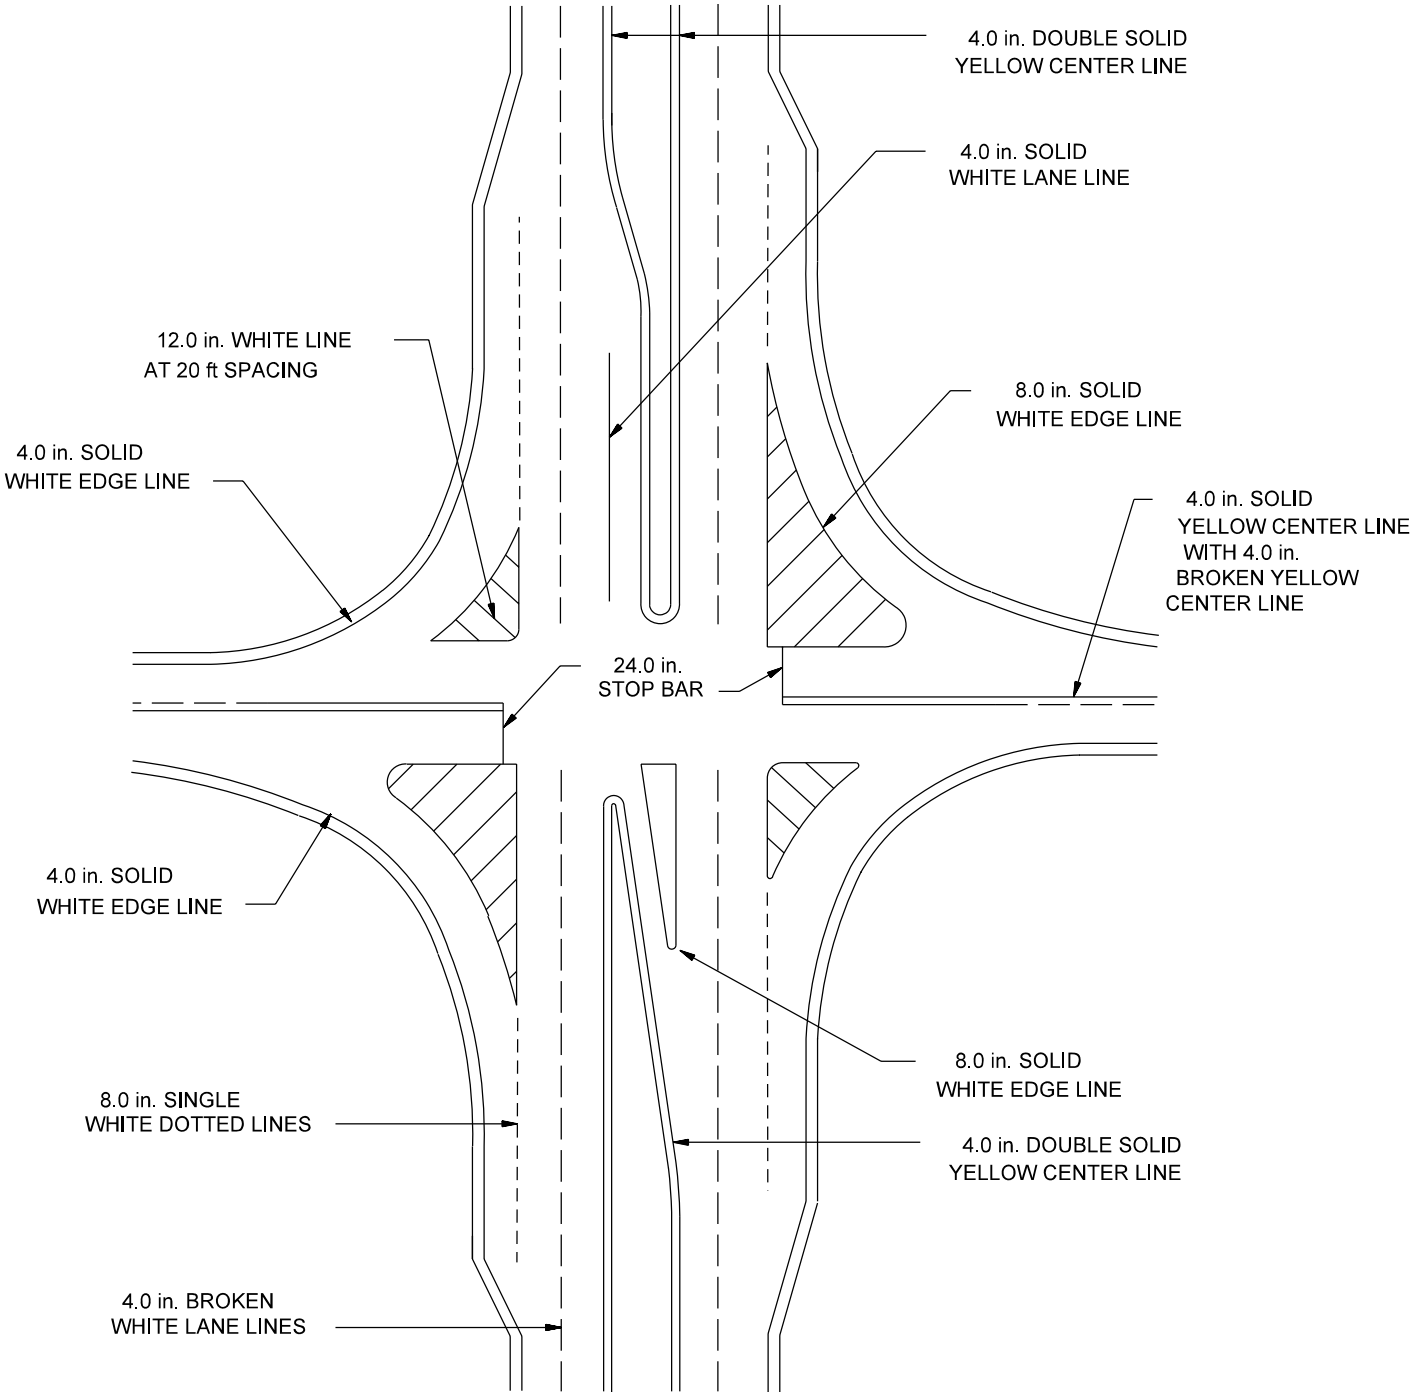

SAMPLE INTERSECTION MARKINGS

Figure 76-2K