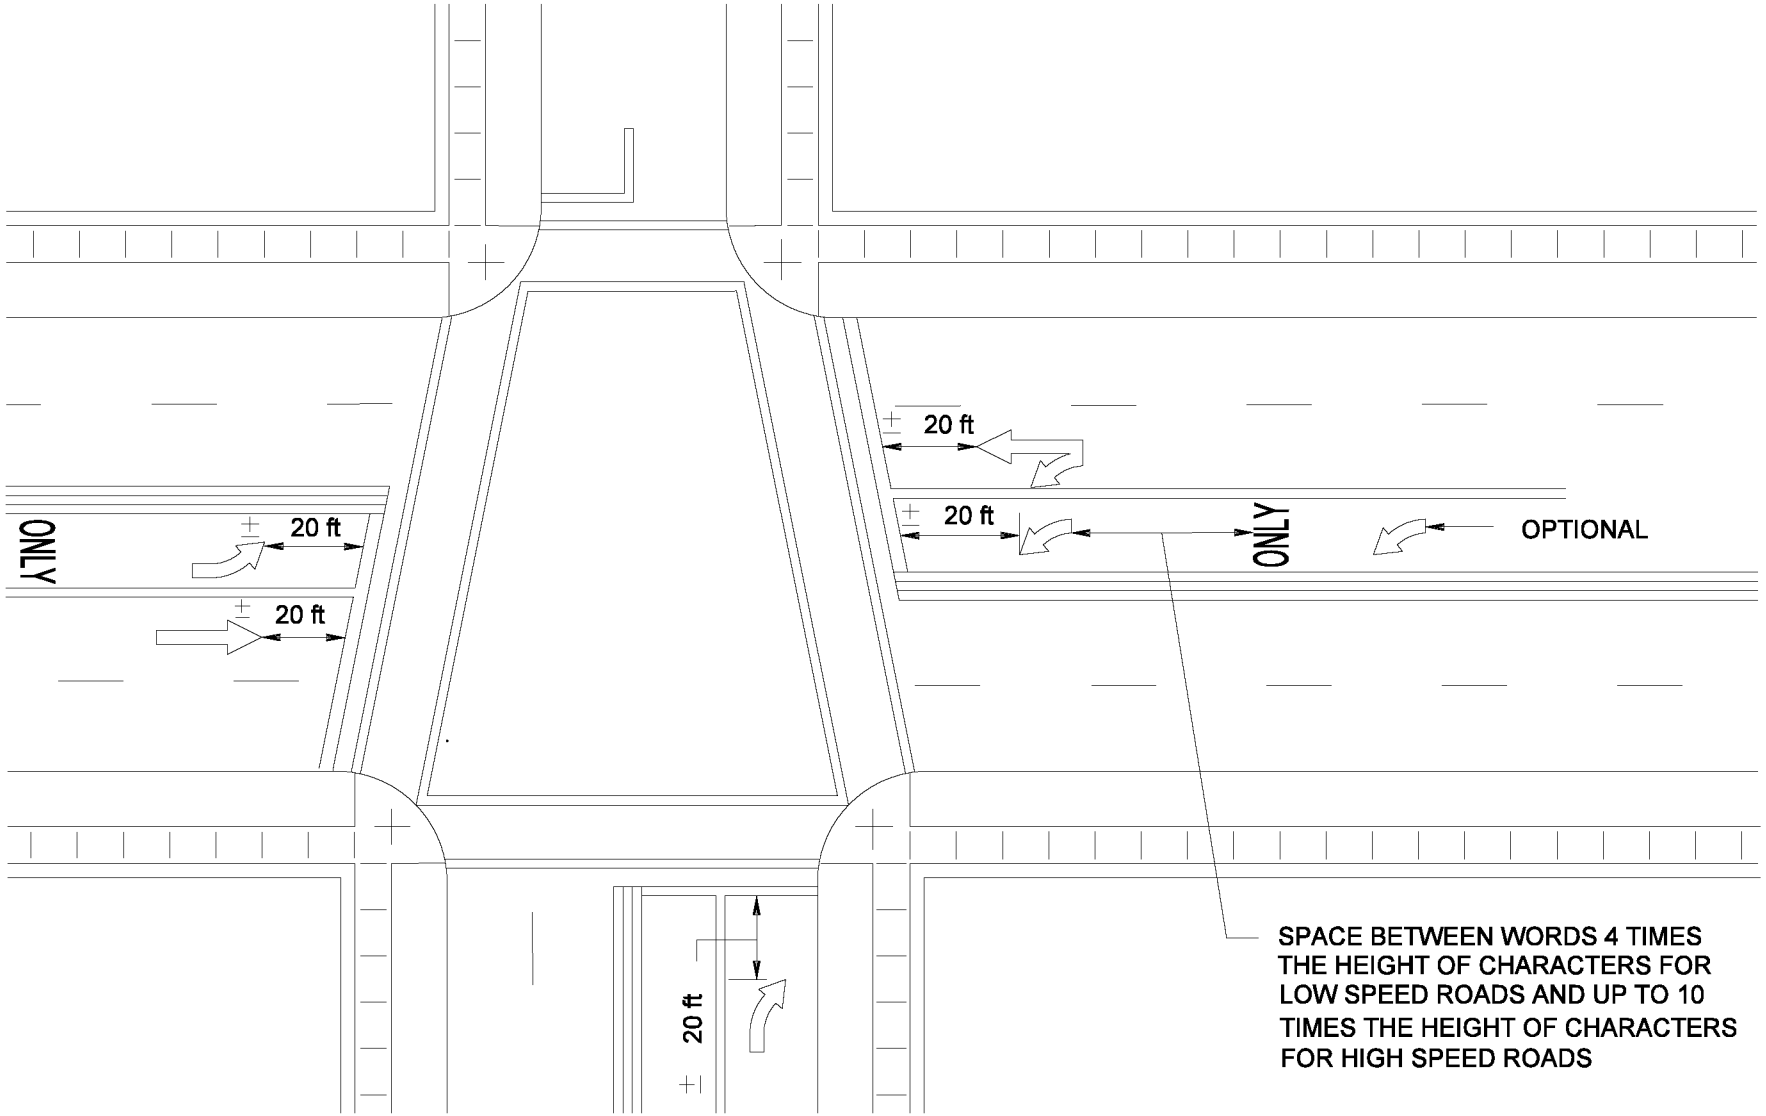


# TRAFFIC CONTROL WORD/SYMBOL MARKINGS

Figure 76-2N