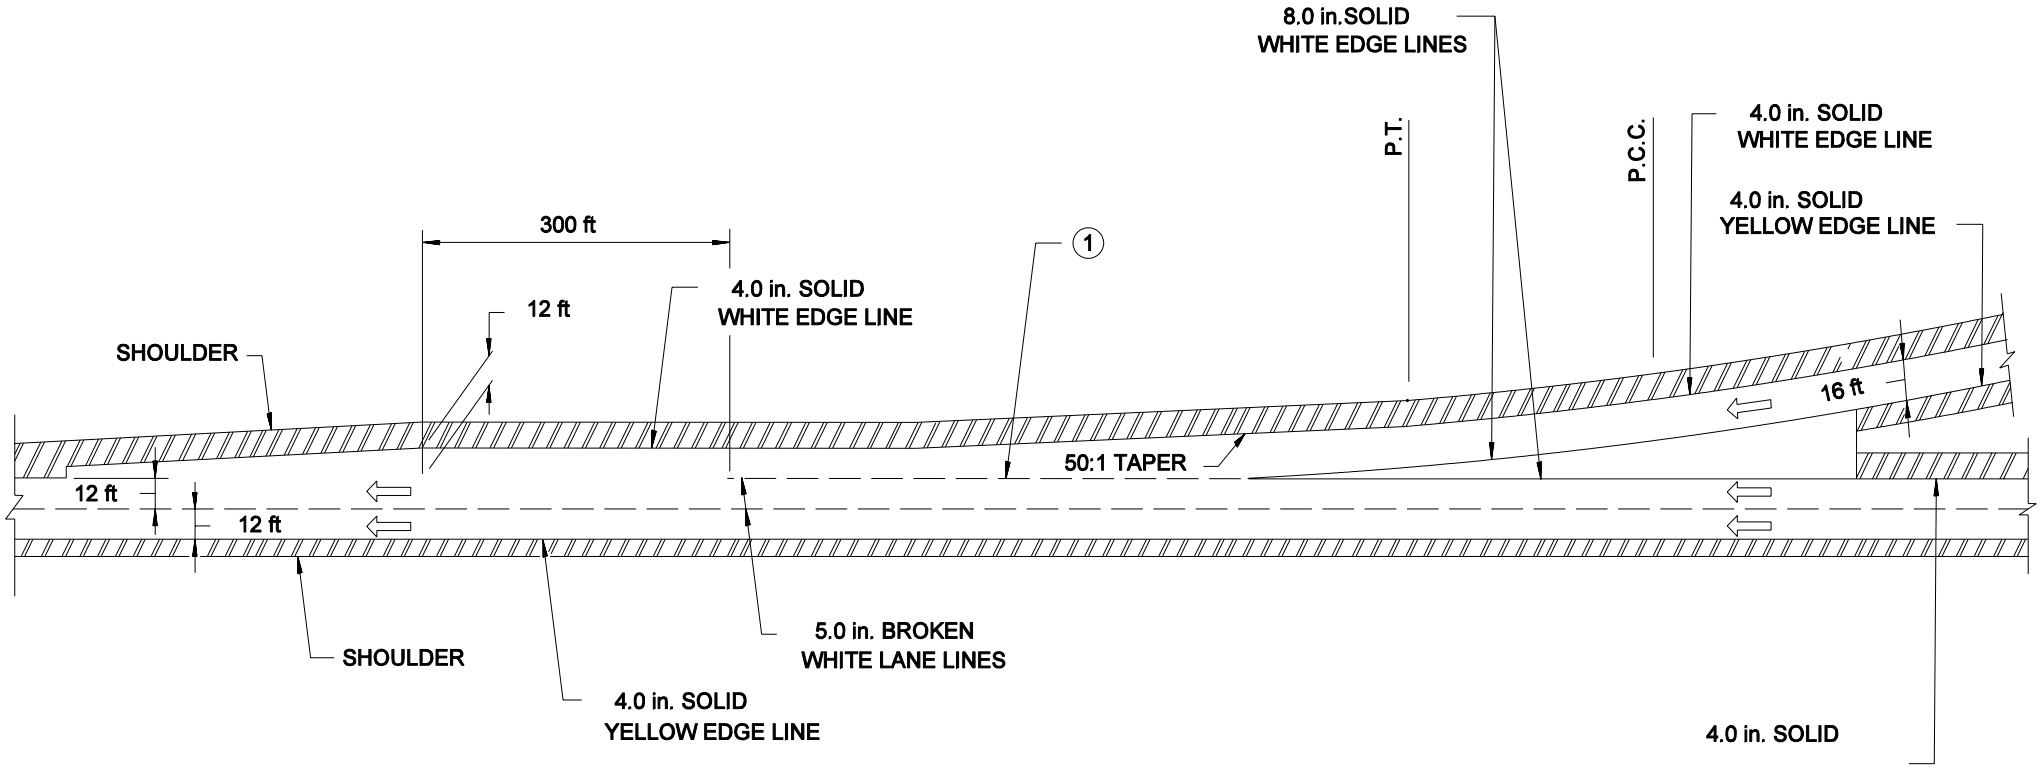

1 USE 8.0 in. SOLID WHITE EDGE LINES FOR WEIGH STATION OR FOR ENTRANCE RAMPS WITH TRUCK VOLUMES GREATER THAN 15 %.

Notes: See INDOT Standard Drawings for RPM Locations.

PARALLEL ENTRANCE RAMP MARKINGS

Figure 76-2Q