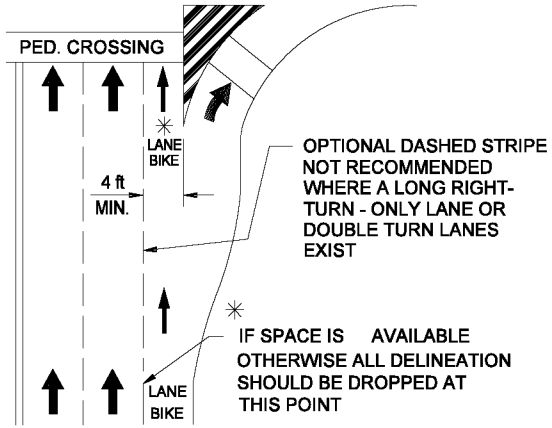

RIGHT-TURN-ONLY LANE

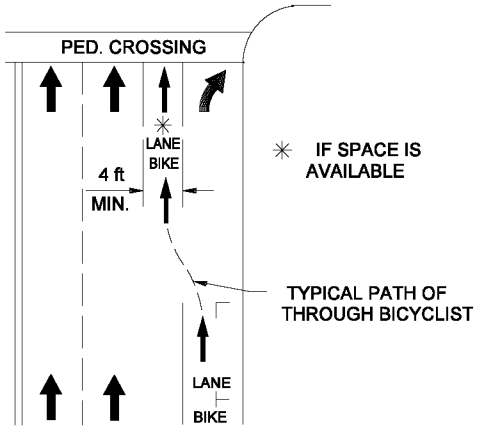

PARKING LANE BECOMES
RIGHT-TURN-ONLY LANE

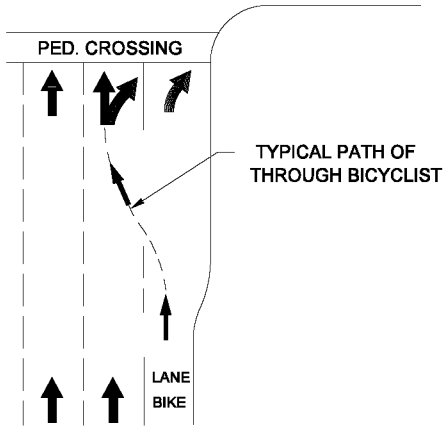

OPTIONAL DOUBLE
RIGHT-TURN-ONLY LANE

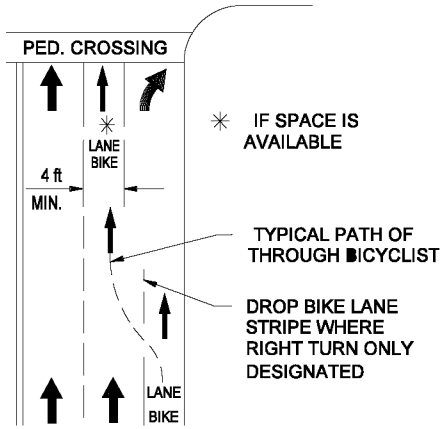

RIGHT LANE BECOMES
RIGHT-TURN-ONLY LANE

BICYCLE MARKINGS
(Intersections)

Figure 76-2W