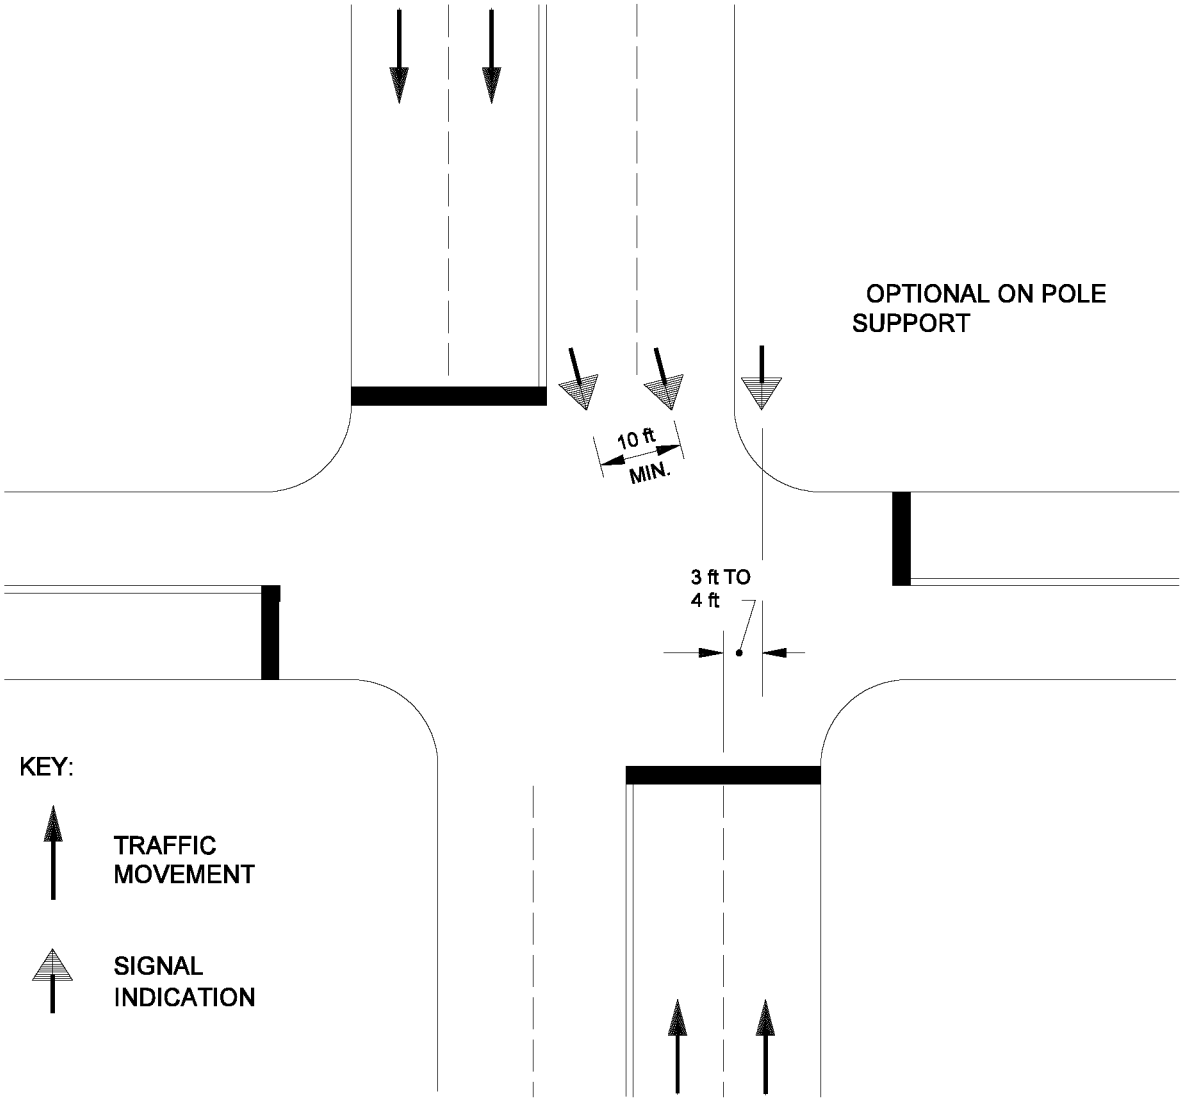

SIGNAL PLACEMENT
(Offsetting Intersections)

Figure 77-5A