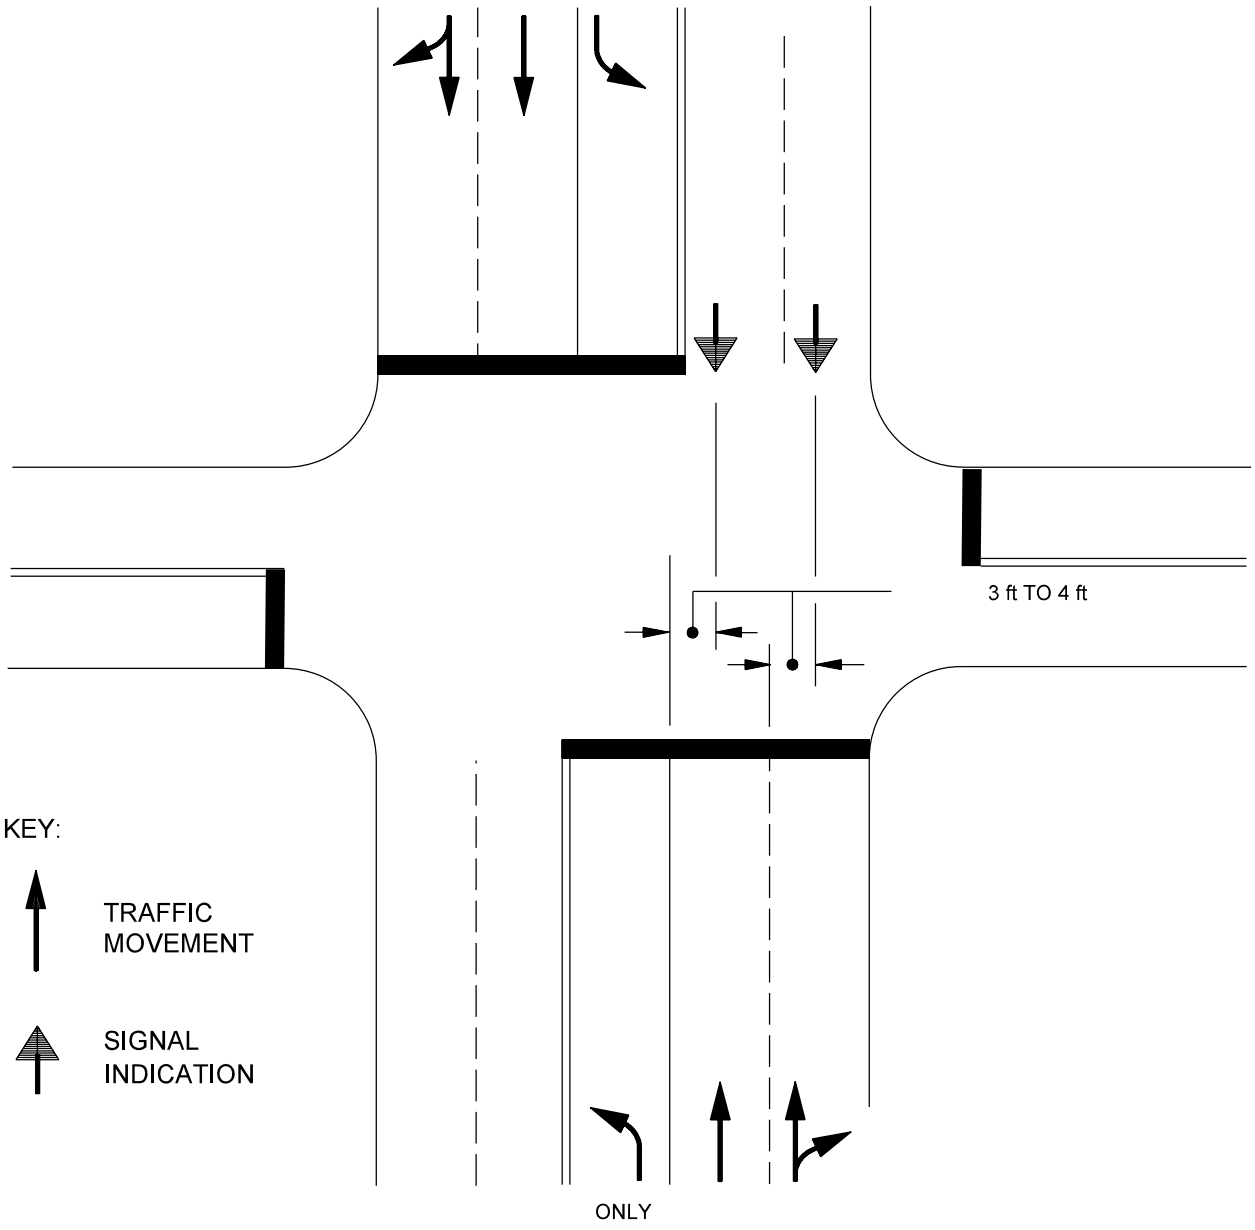

SIGNAL PLACEMENT
(Permissible Left Turn)

Figure 77-5D