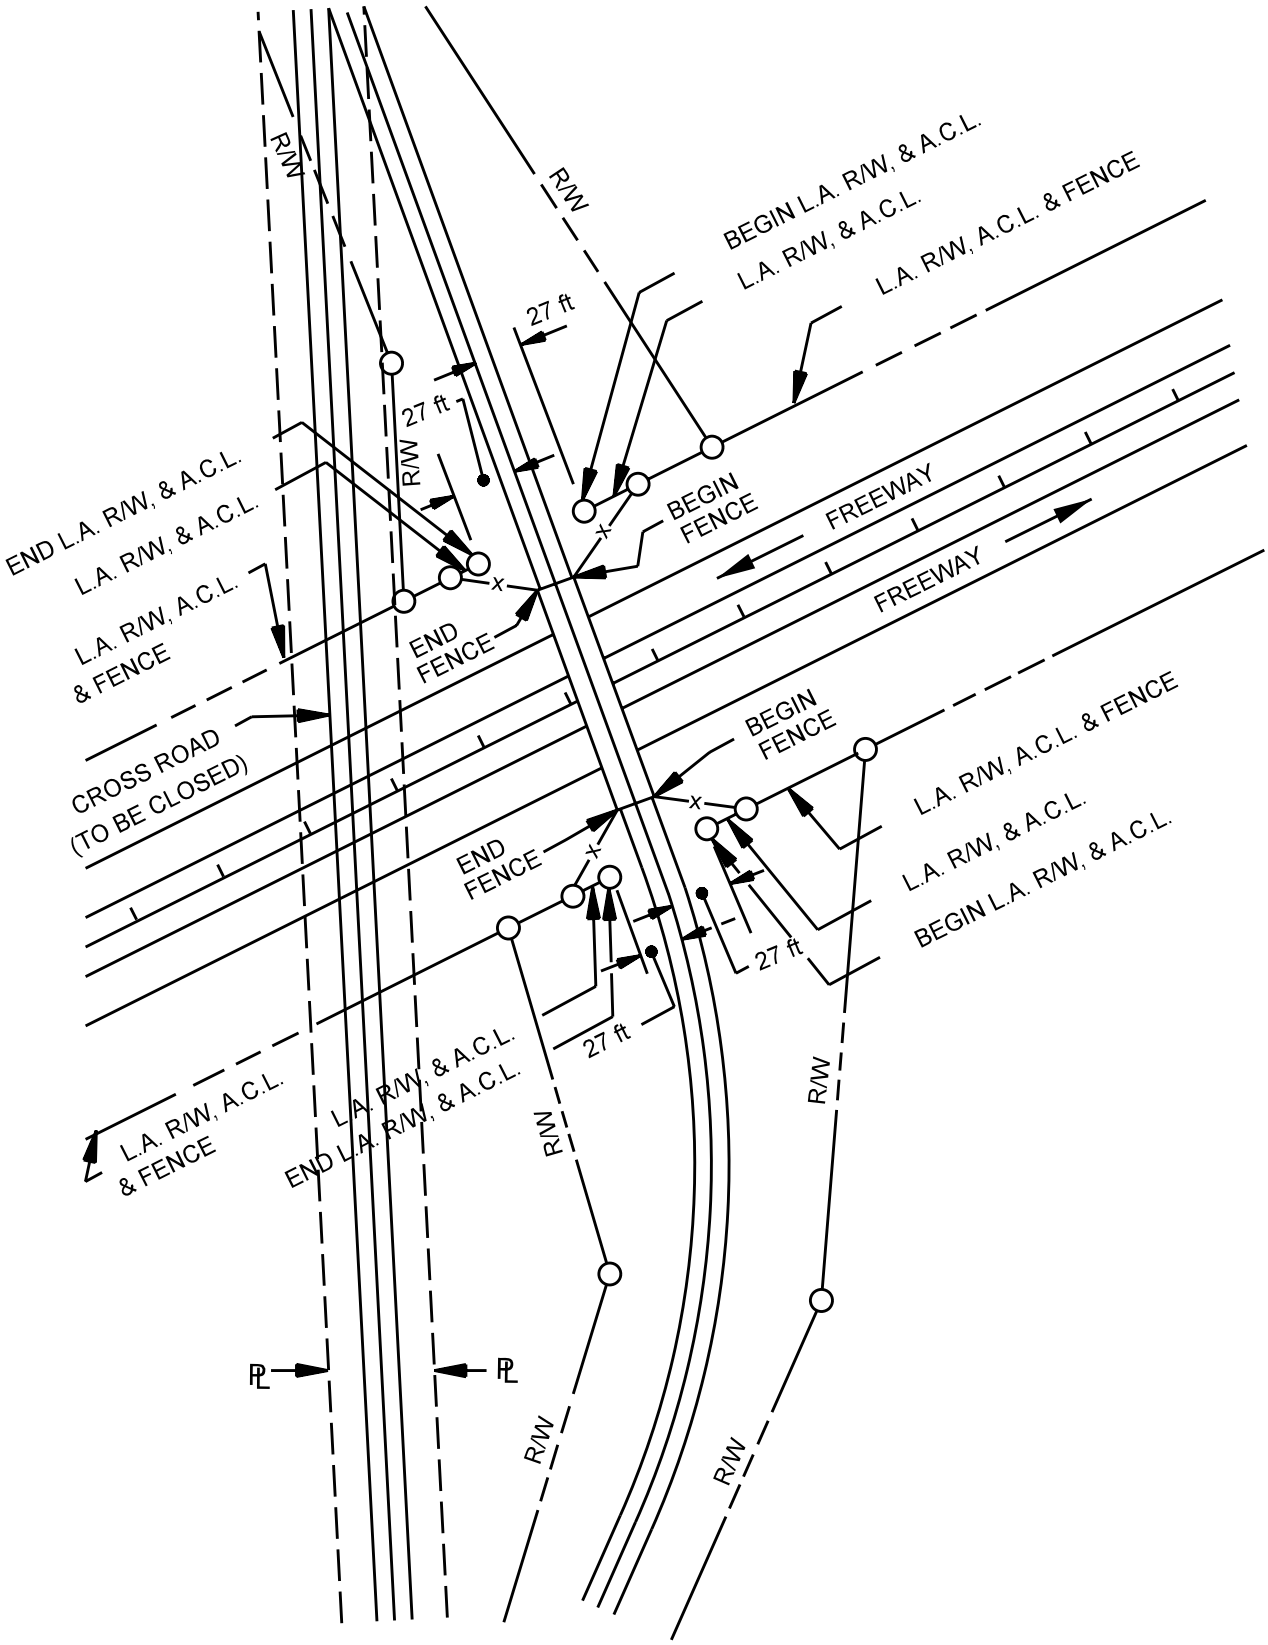

FREEWAY UNDER RELOCATED CROSSROAD

Figure 86-4P