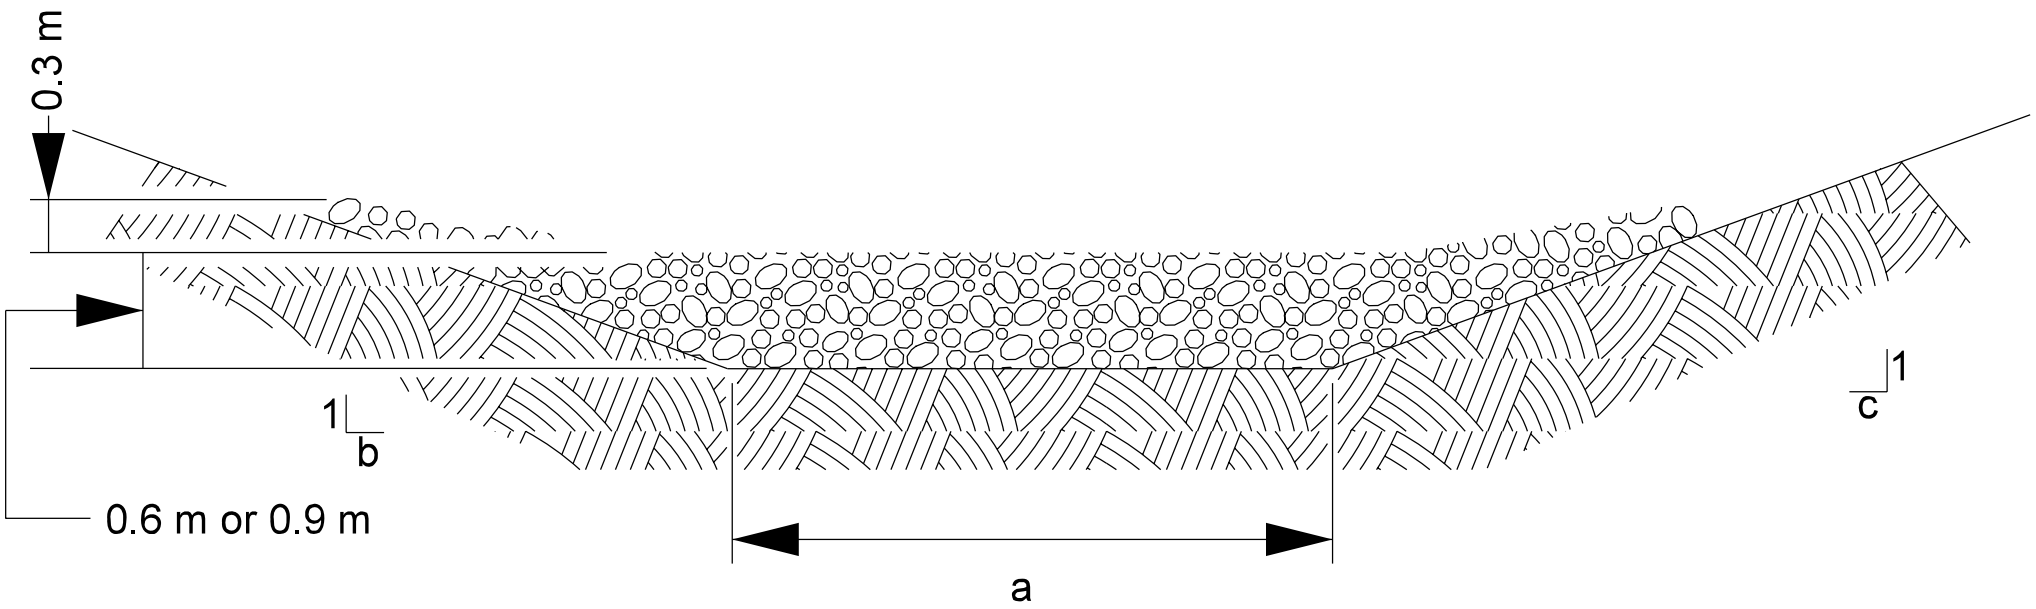

CROSS SECTION FOR DETERMINING MASS
OF REVETMENT RIPRAP CHECK DAM

Figure 37-3 I