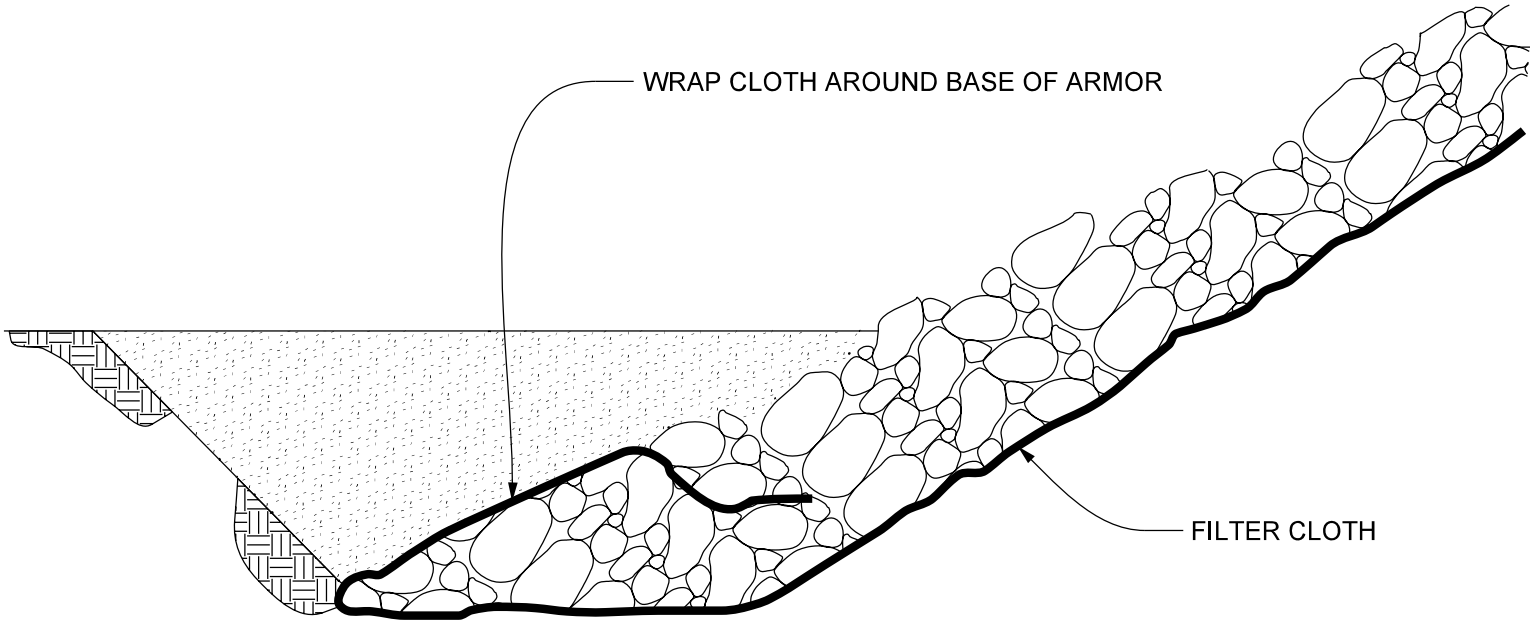


GEOTEXTILE FILTER

Figure 38-6L