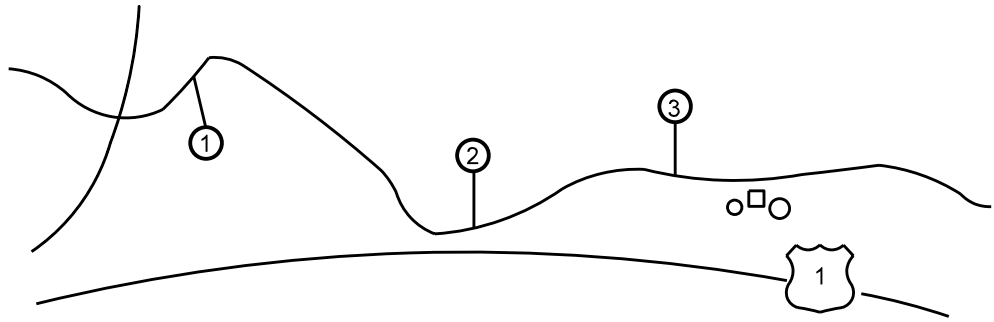

A) SITE LOCATION

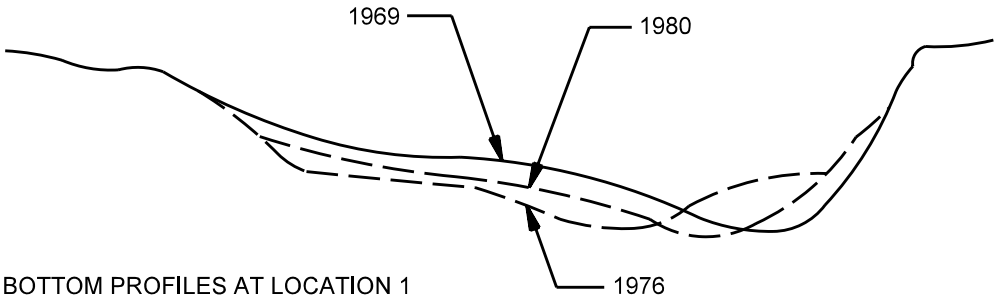

B) BOTTOM PROFILES AT LOCATION 1

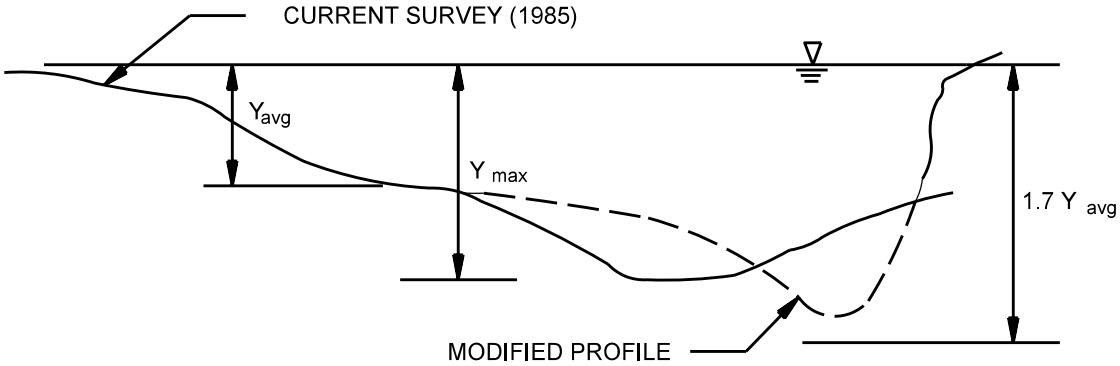

C) BOTTOM PROFILE AND MODIFIED PROFILE AT LOCATION 2

CHANNEL GEOMETRY DEVELOPMENT (Example 2)

Figure 38-6T