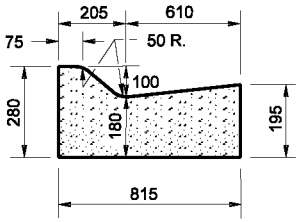

COMBINED CONCRETE CURB AND GUTTER, TYPE B (SLOPING)

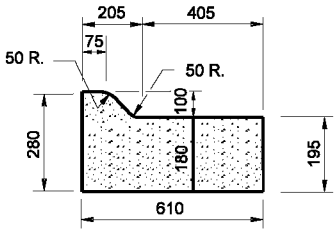

MODIFIED COMBINED CONCRETE CURB AND GUTTER, TYPE B (SLOPING)

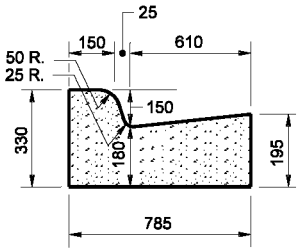

COMBINED CONCRETE CURB AND GUTTER (VERTICAL)

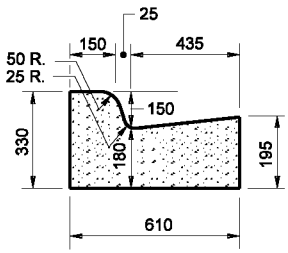

MODIFIED COMBINED CONCRETE CURB AND GUTTER (VERTICAL)

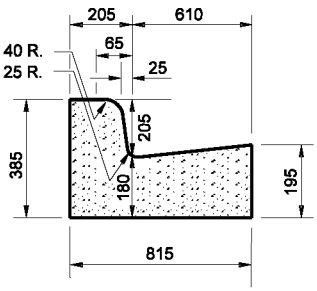

COMBINED CONCRETE CURB AND GUTTER, TYPE C (VERTICAL)

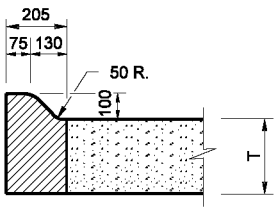

INTEGRAL CONCRETE CURB TYPE B (SLOPING)

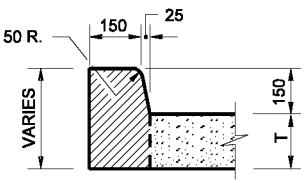

INTEGRAL CONCRETE CURB (VERTICAL)

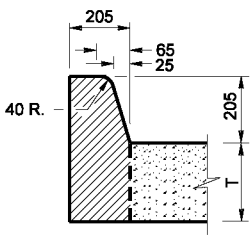

INTEGRAL CONCRETE CURB TYPE C (VERTICAL)

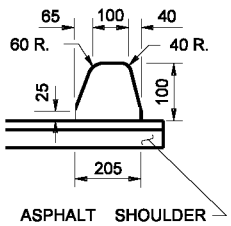

ASPHALT CURB (SLOPING)

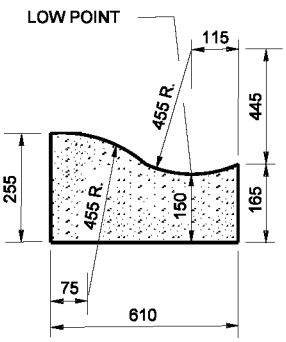

ROLLED CURB (SLOPING)

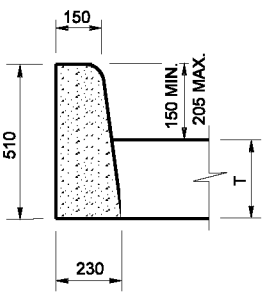

CONCRETE CURB (VERTICAL)

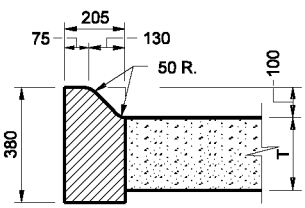

CONCRETE CURB TYPE B (SLOPING)

Figure 45-1D

NOTE: ALL DIMENSIONS ARE IN mm.

CURBING TYPES

Figure 45-1D