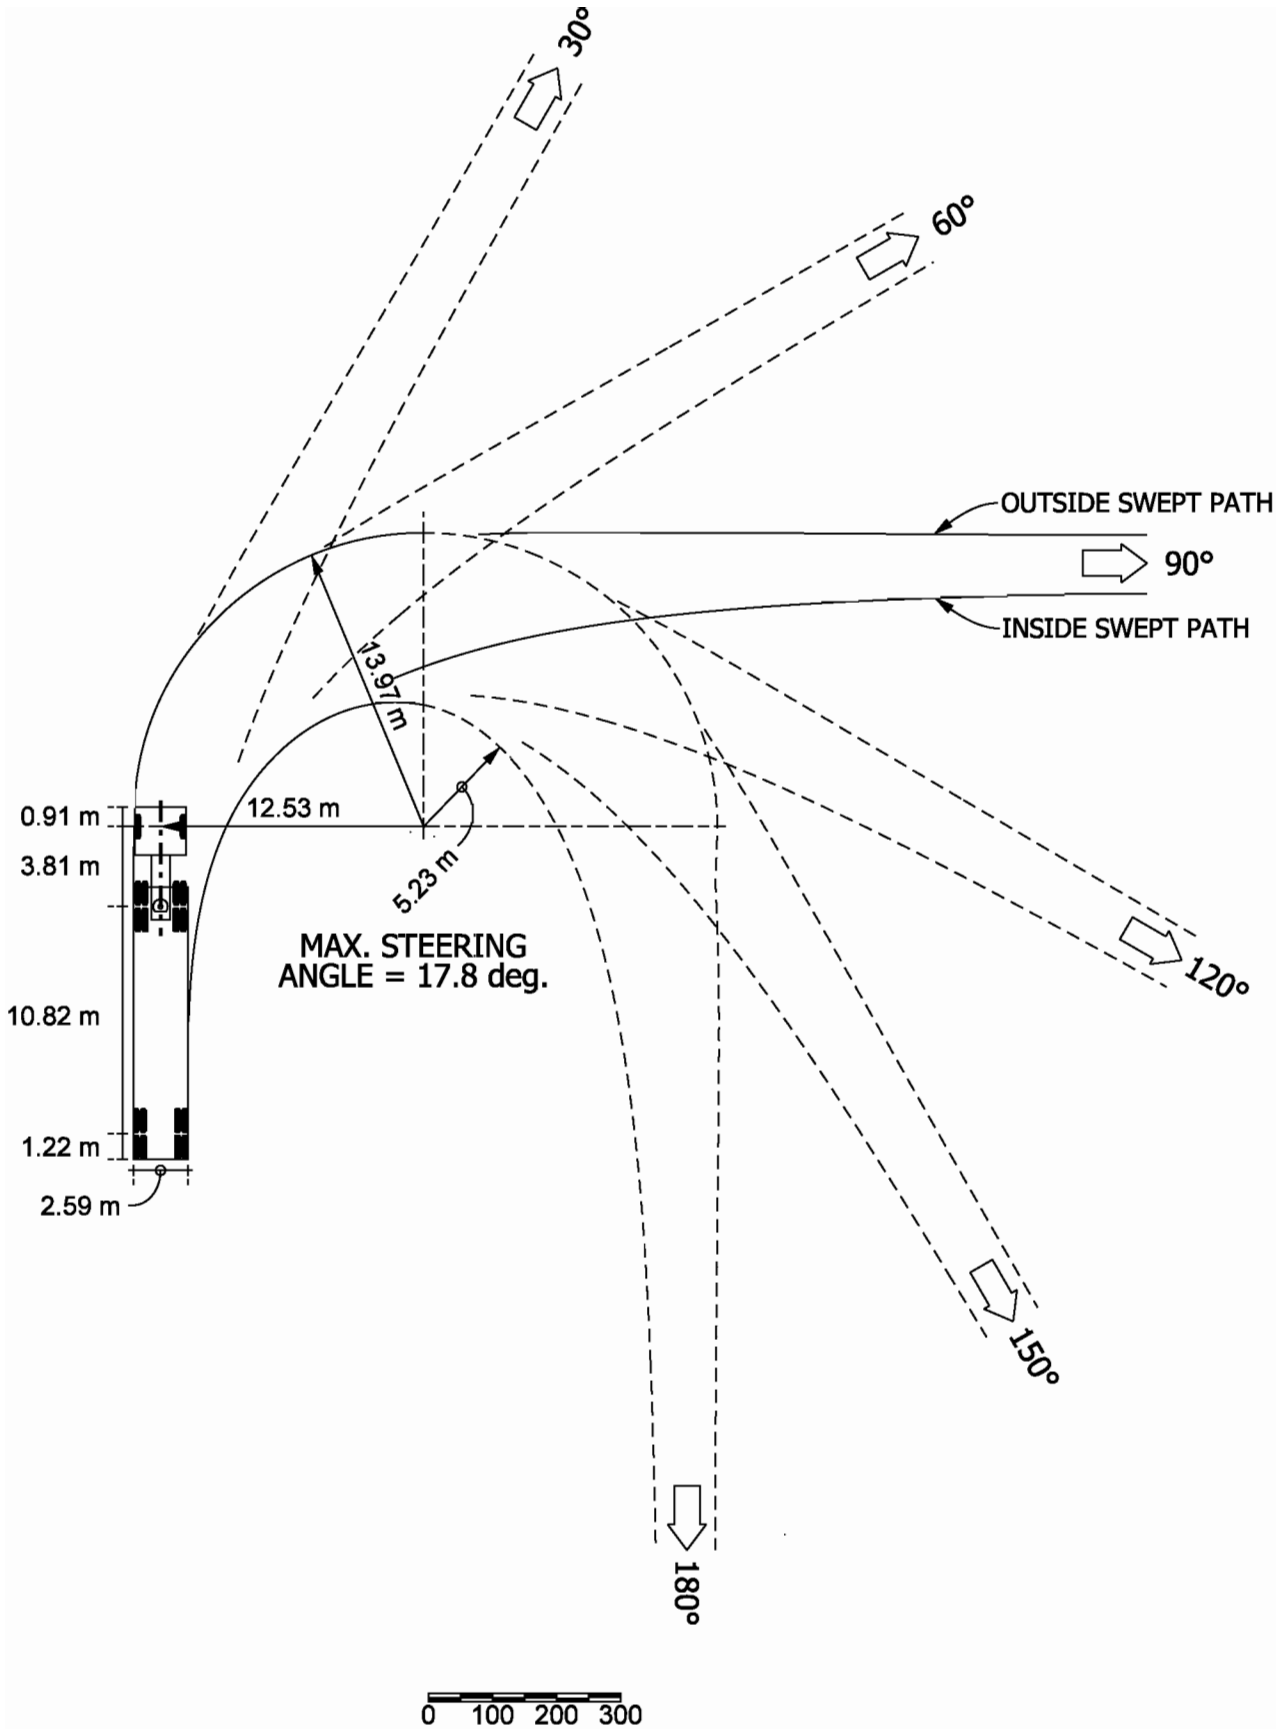

WB-15 - DESIGN VEHICLE
(1:300 SCALE)

Figure 46 -12G