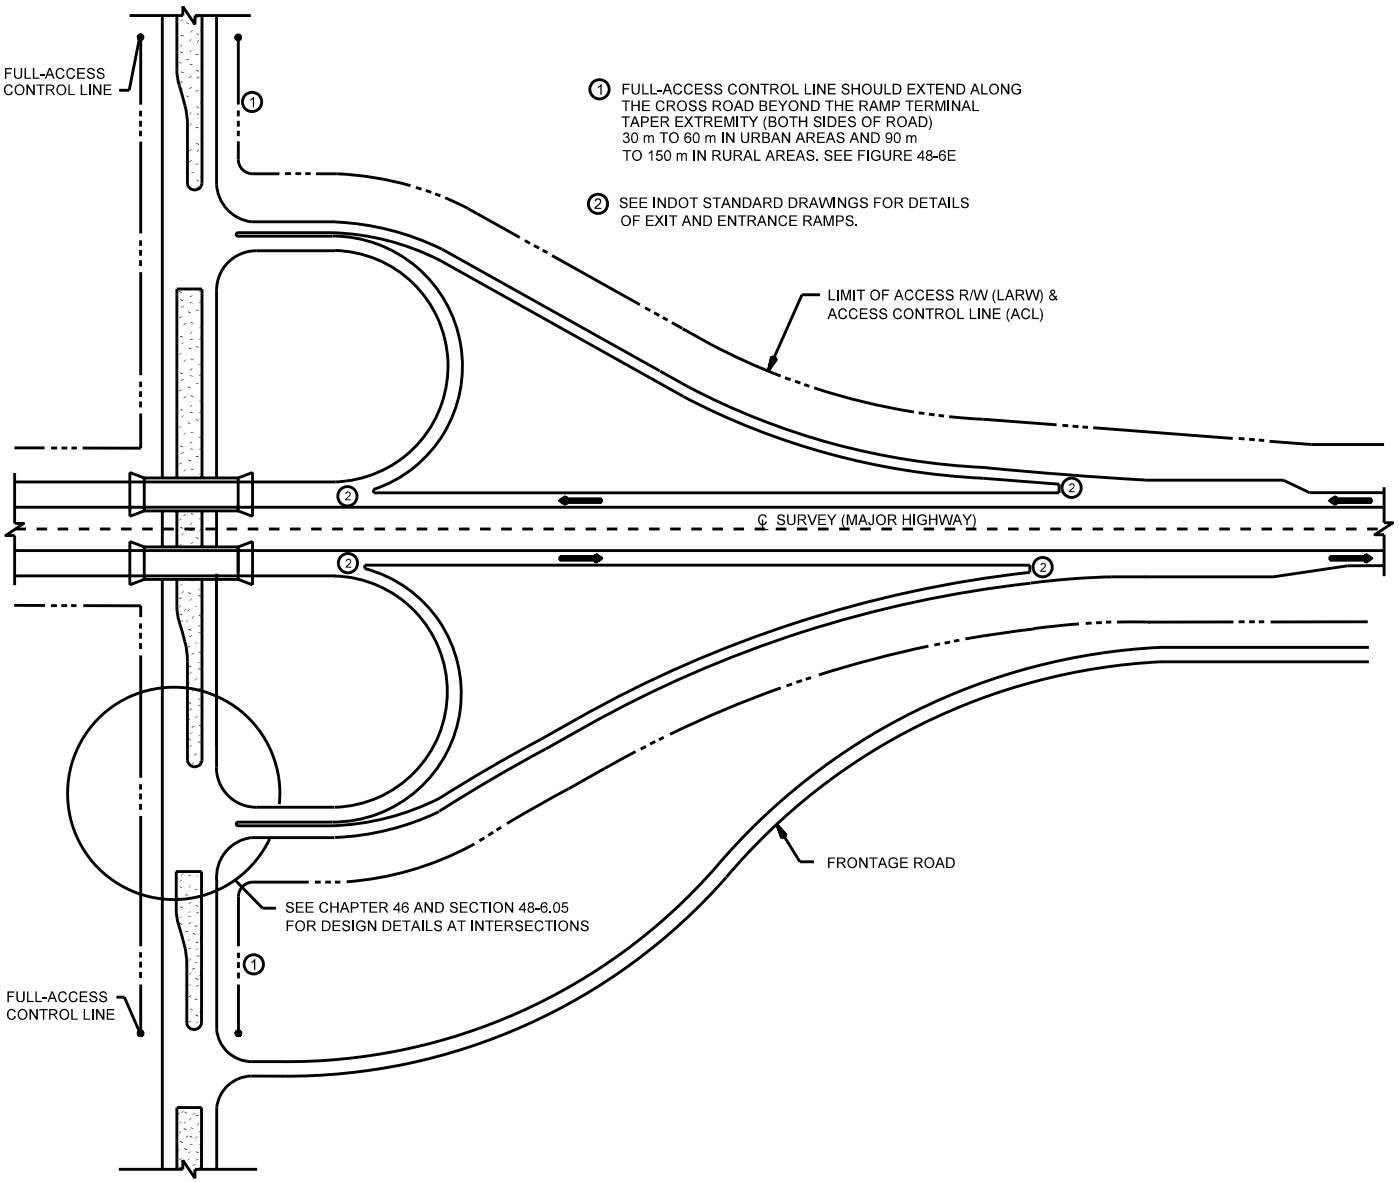

TYPICAL ACCESS CONTROL FOR A
PARTIAL CLOVERLEAF INTERCHANGE
(With Frontage Road)

Figure 48-6D