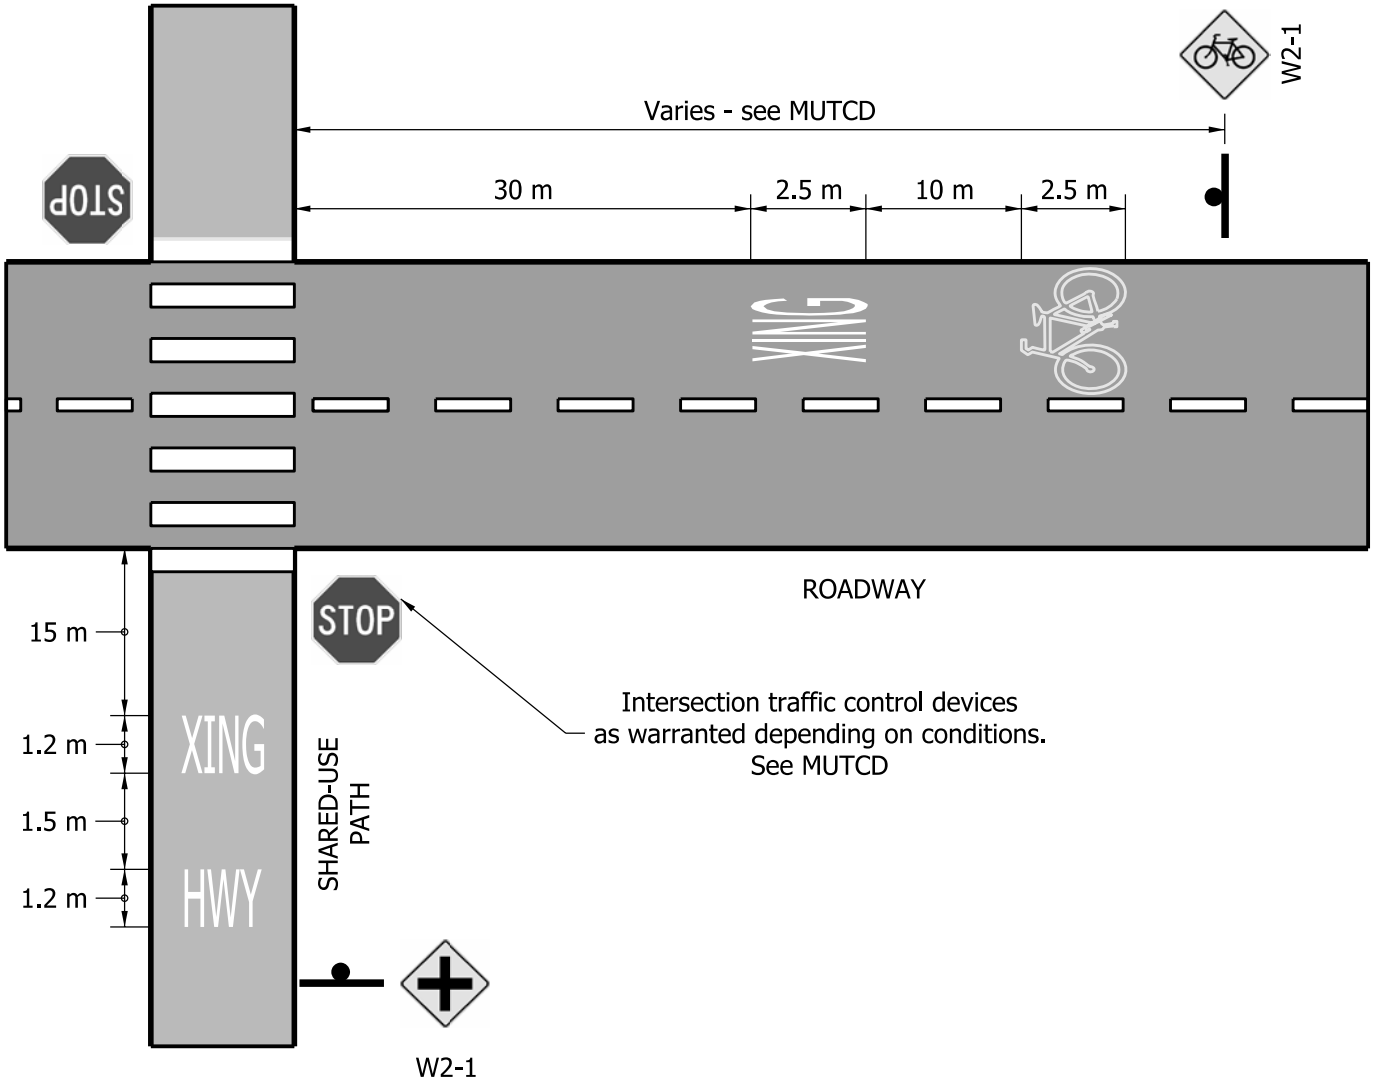

MIDBLOCK TYPE CROSSING

Figure 51-7P