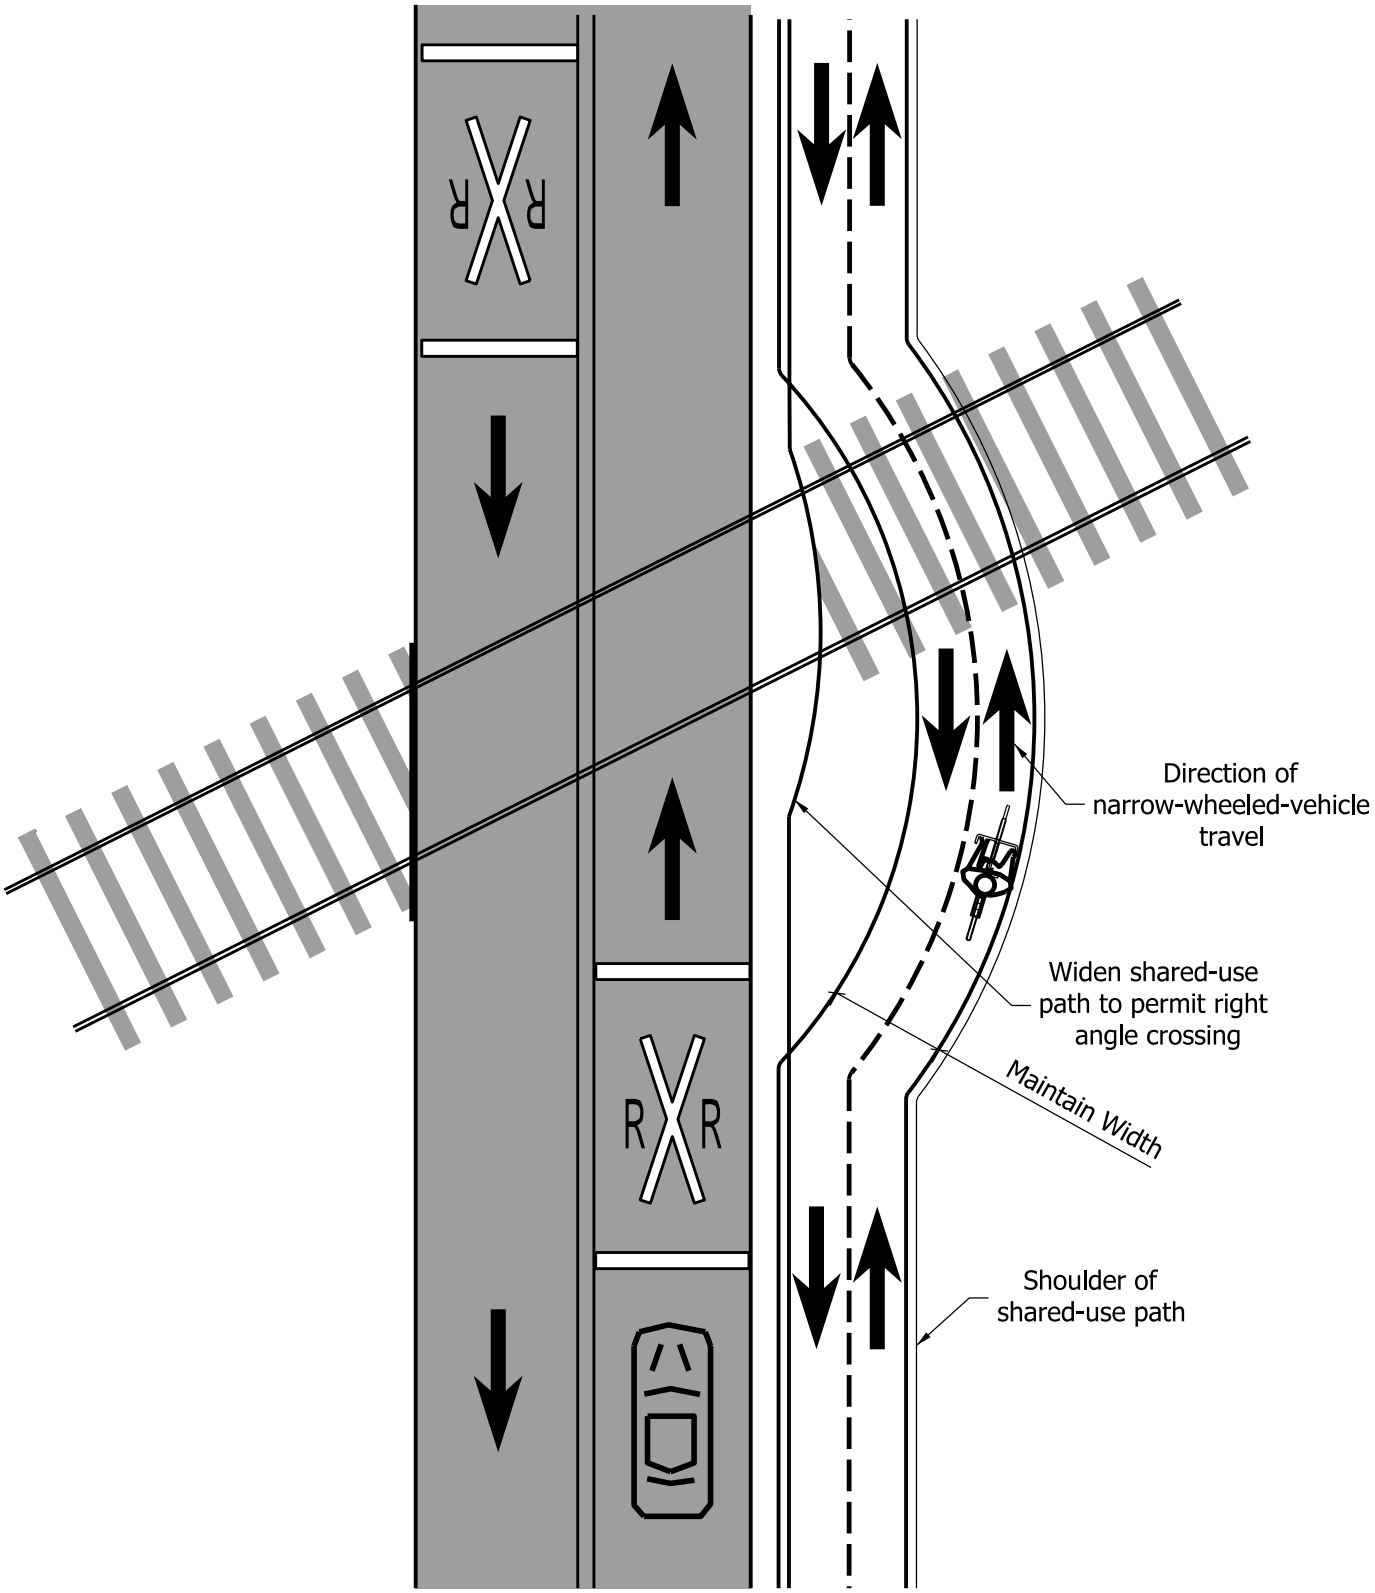

NARROW-WHEELED-VEHICLE
SAFE RAILROAD CROSSING

Figure 51-7S