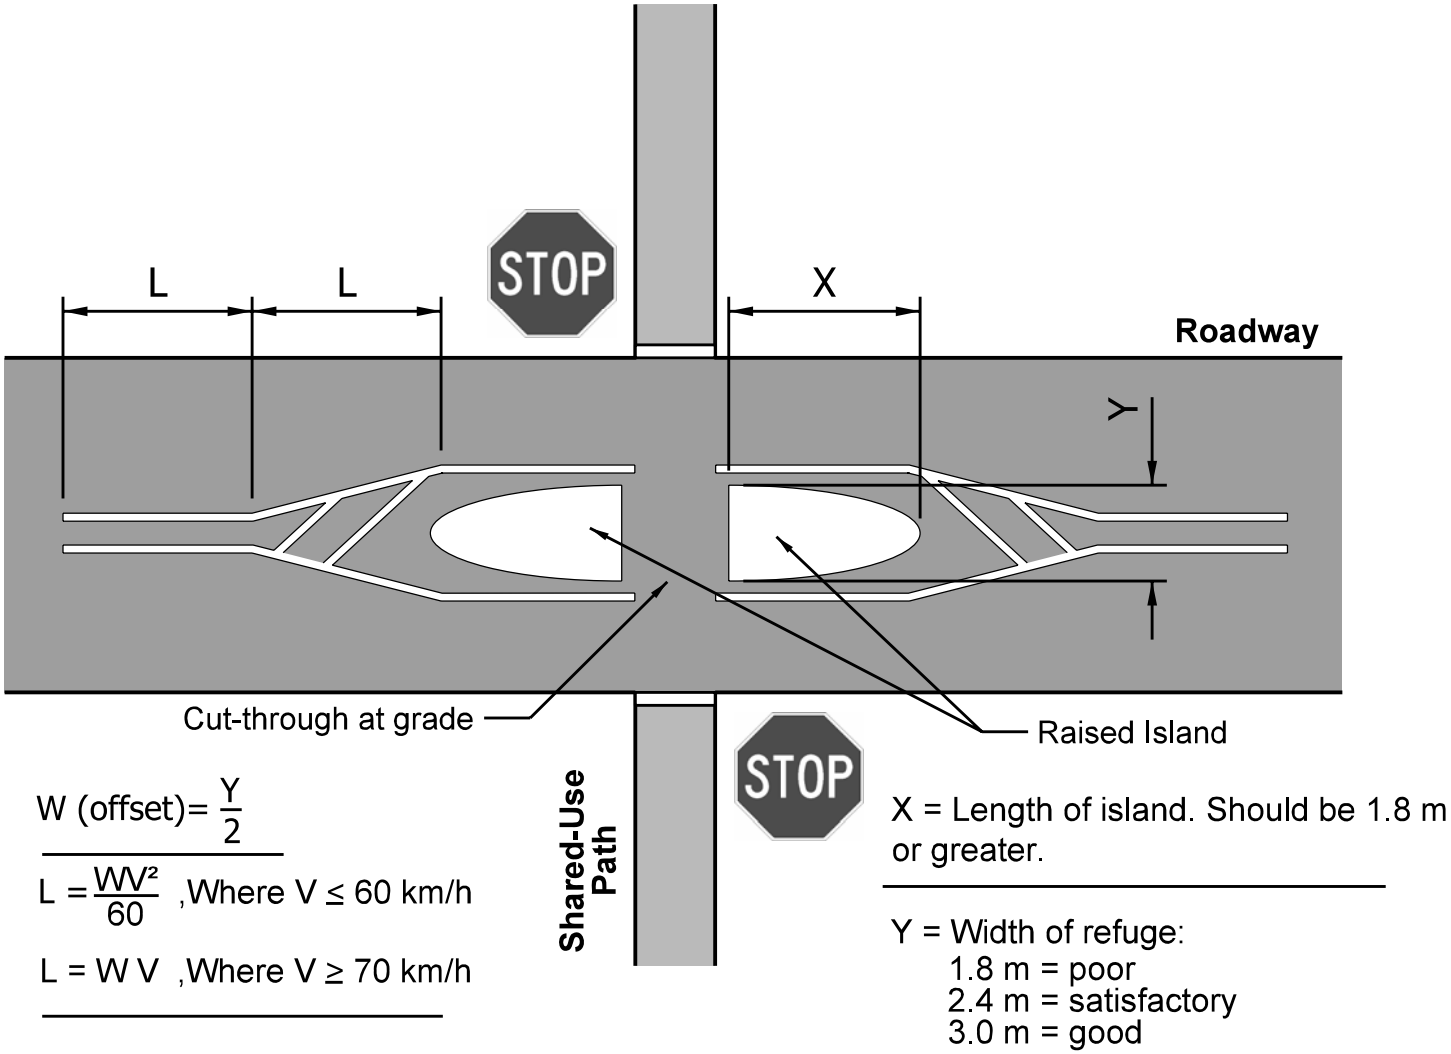

REFUGE ISLAND AT ROADWAY INTERSECTION

Figure 51-7T