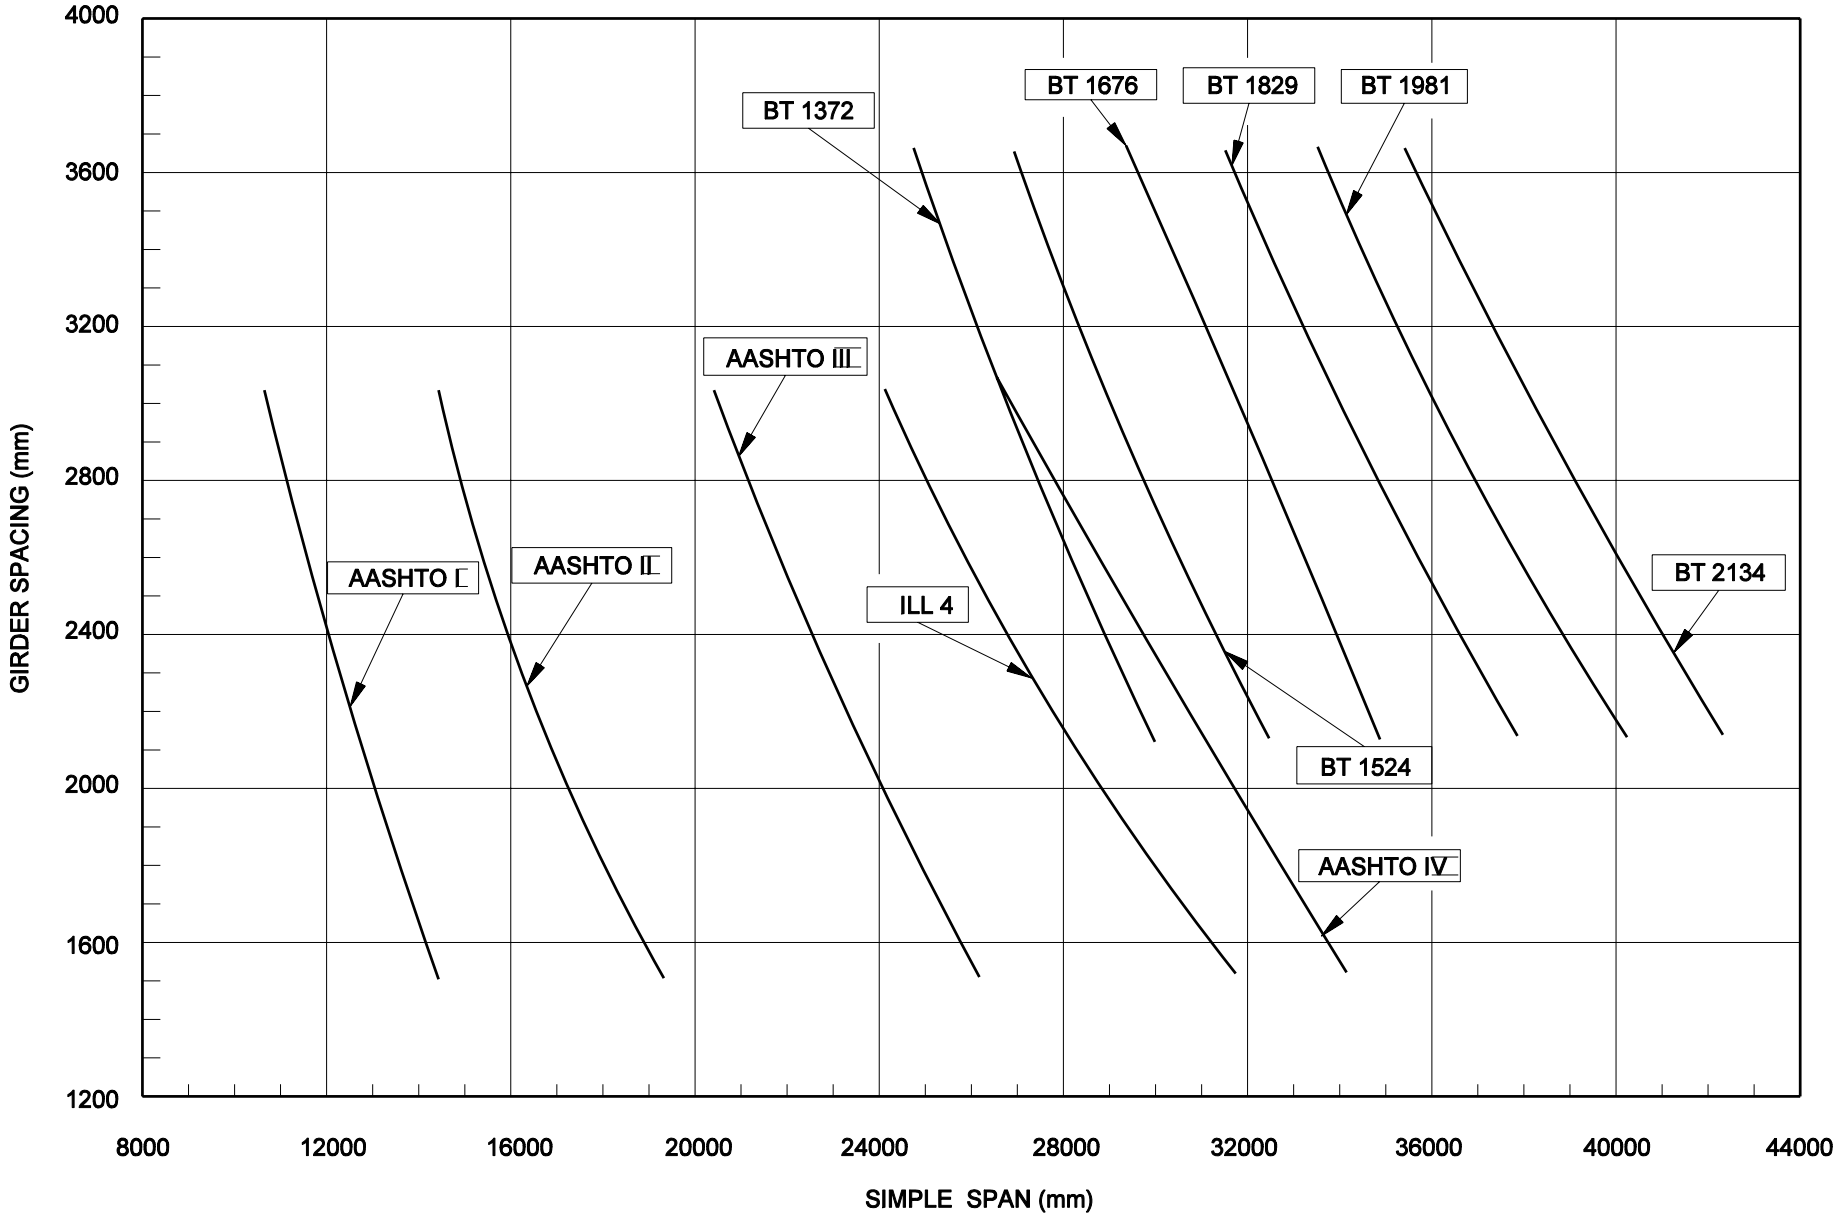

PRESTRESSED CONCRETE I-BEAM SELECTION CHART

Figure 59-3K