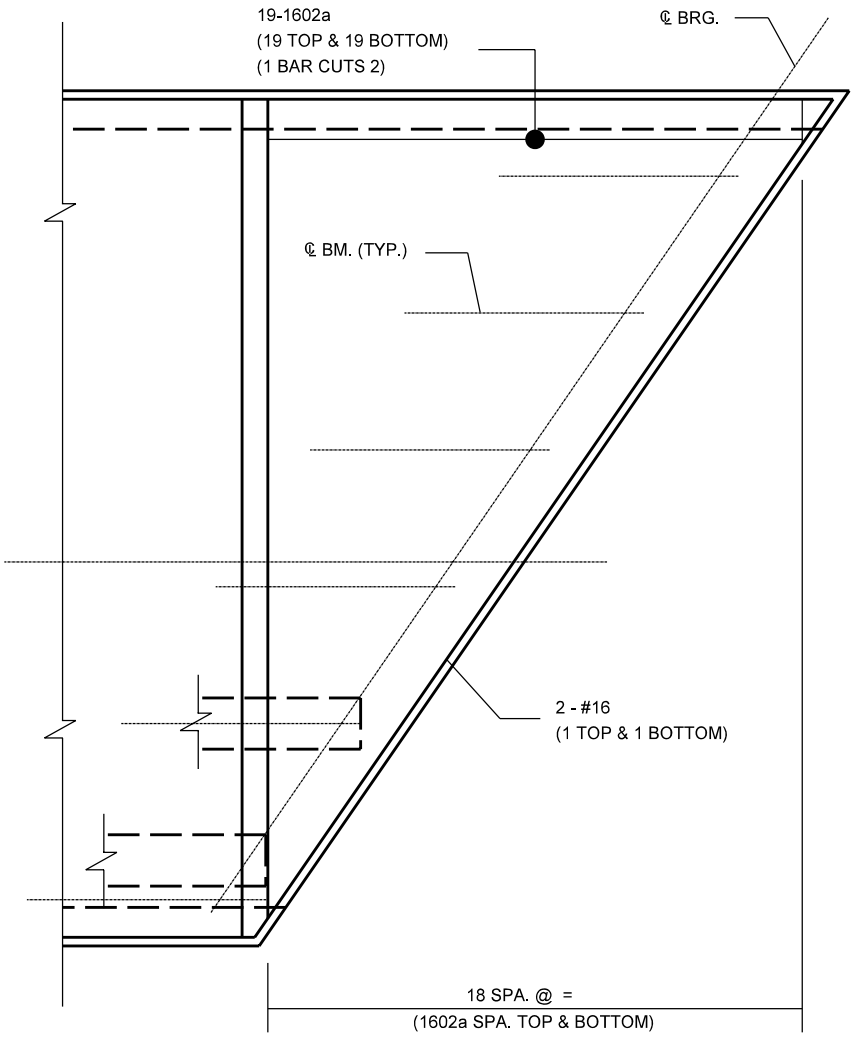

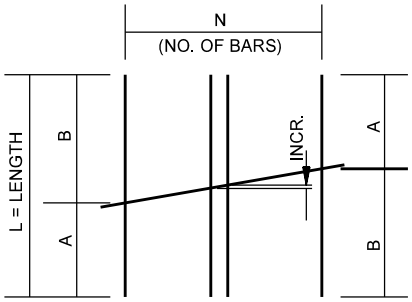

CUTTING DIAGRAM
(1 BAR CUTS 2)
1602a X L

CUTTING DIAGRAM
(Transverse Steel in Bridge Deck)
Figure 62-2BB