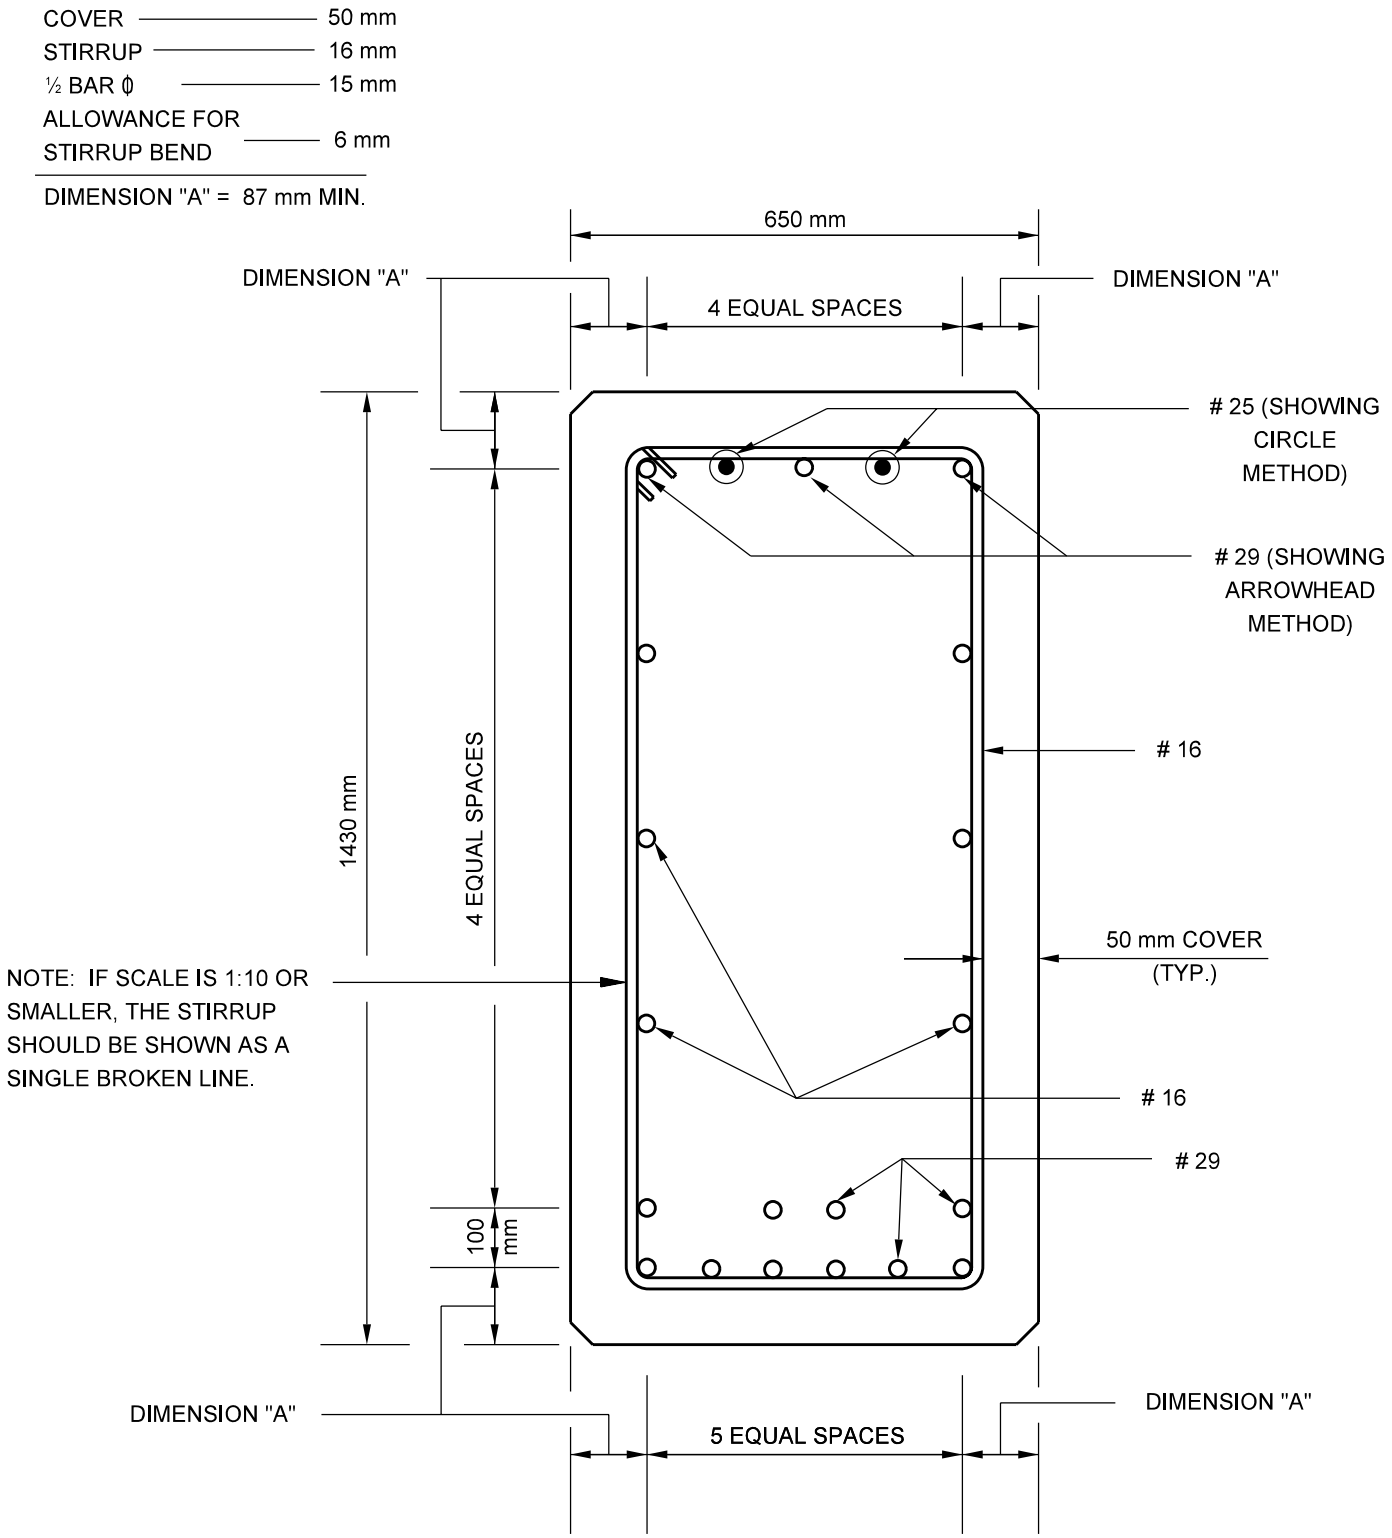

BARS IN SECTION
Figure 62-2Z