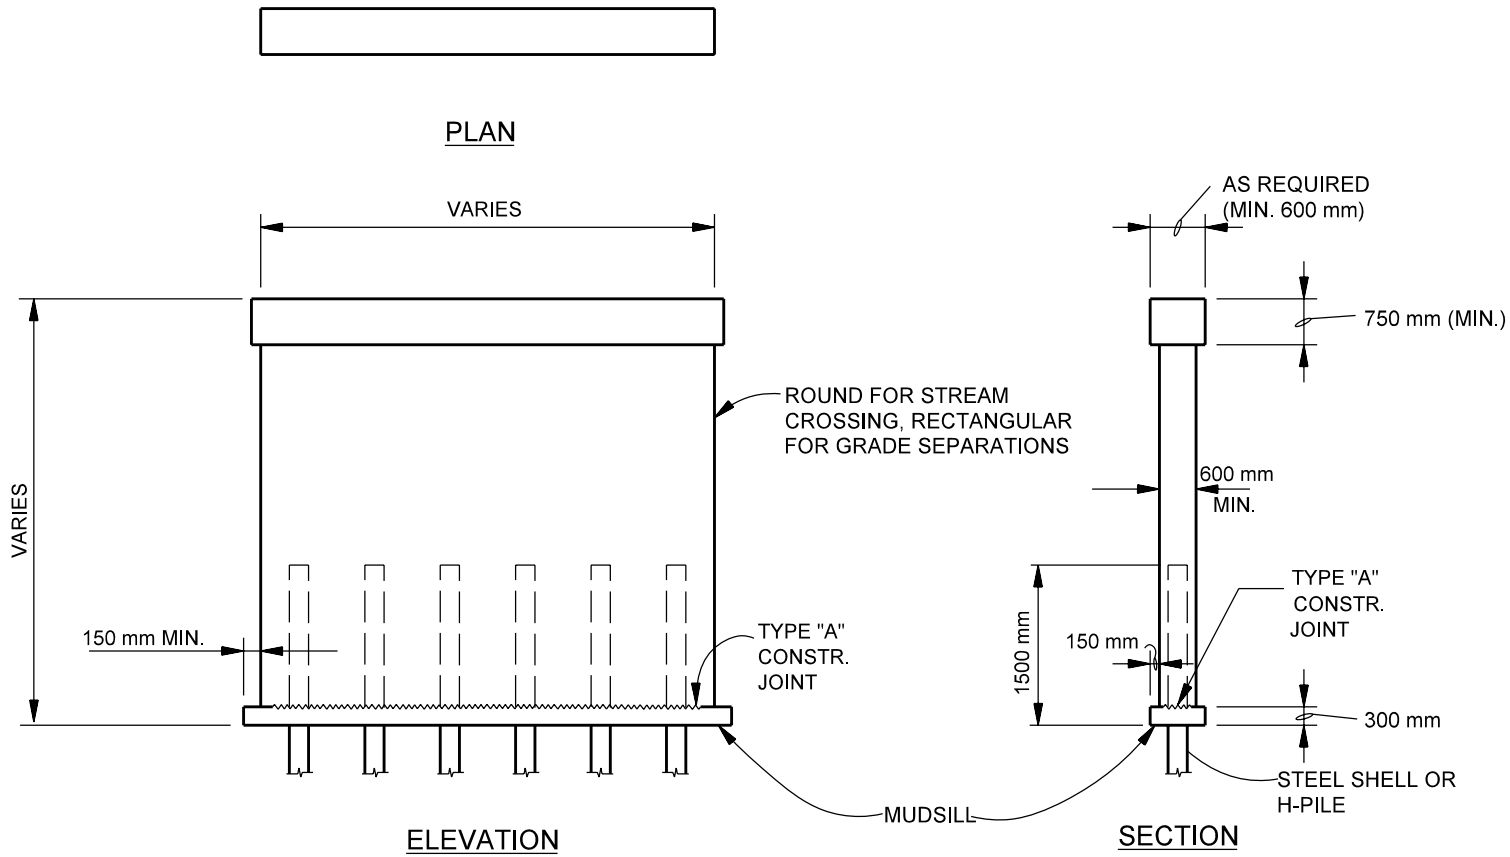

Note: Elevation of bottom of mudsill shall be below the contraction scour elevation but not more than 1800 mm below the flowline elevation.

WALL PIER ON SINGLE ROW OF PILES

Figure 67-3B