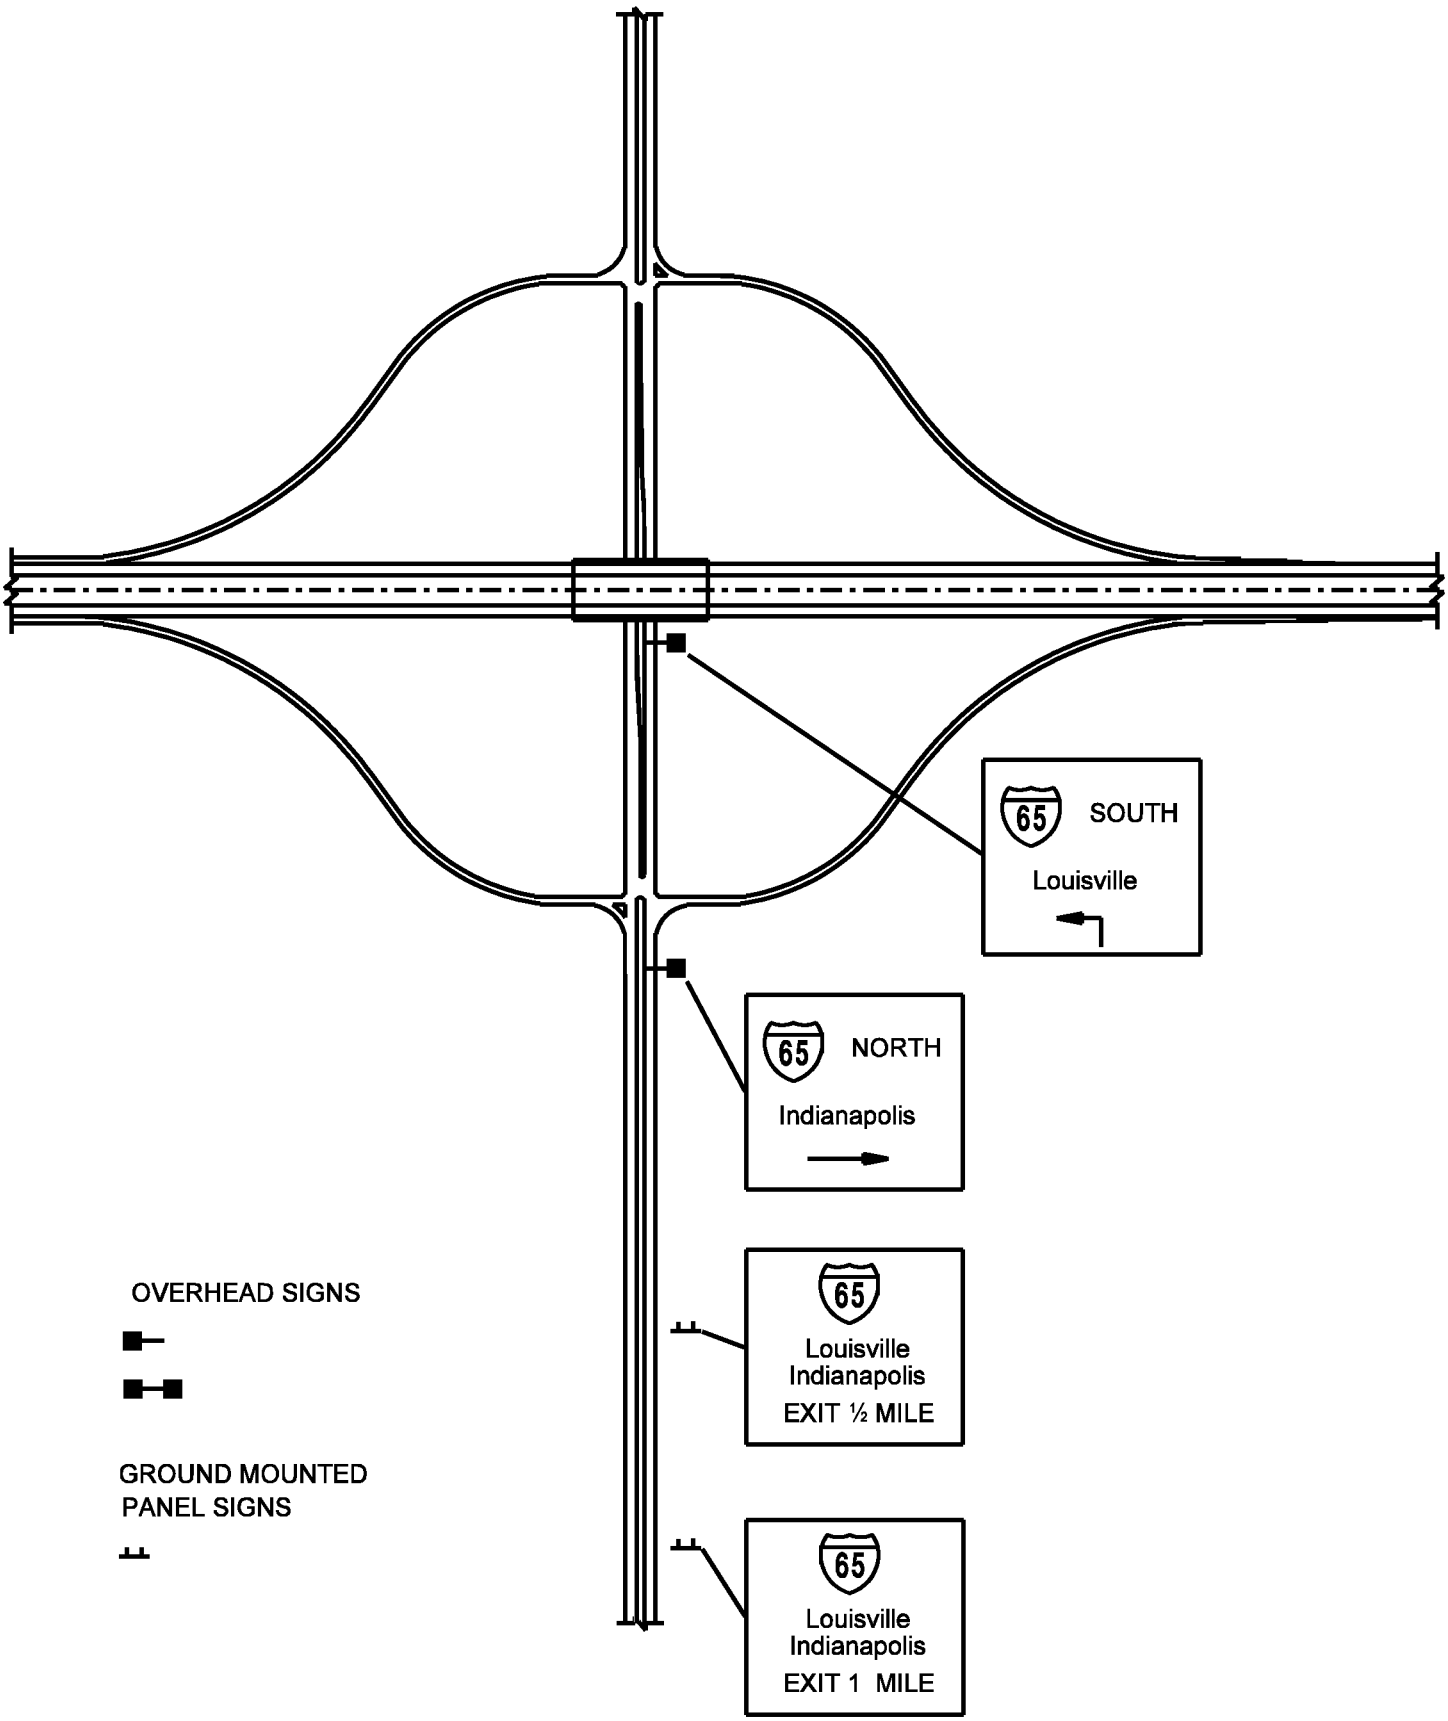

Diamond interchange signing
(Major Crossroad Over)

Figure 75-5E