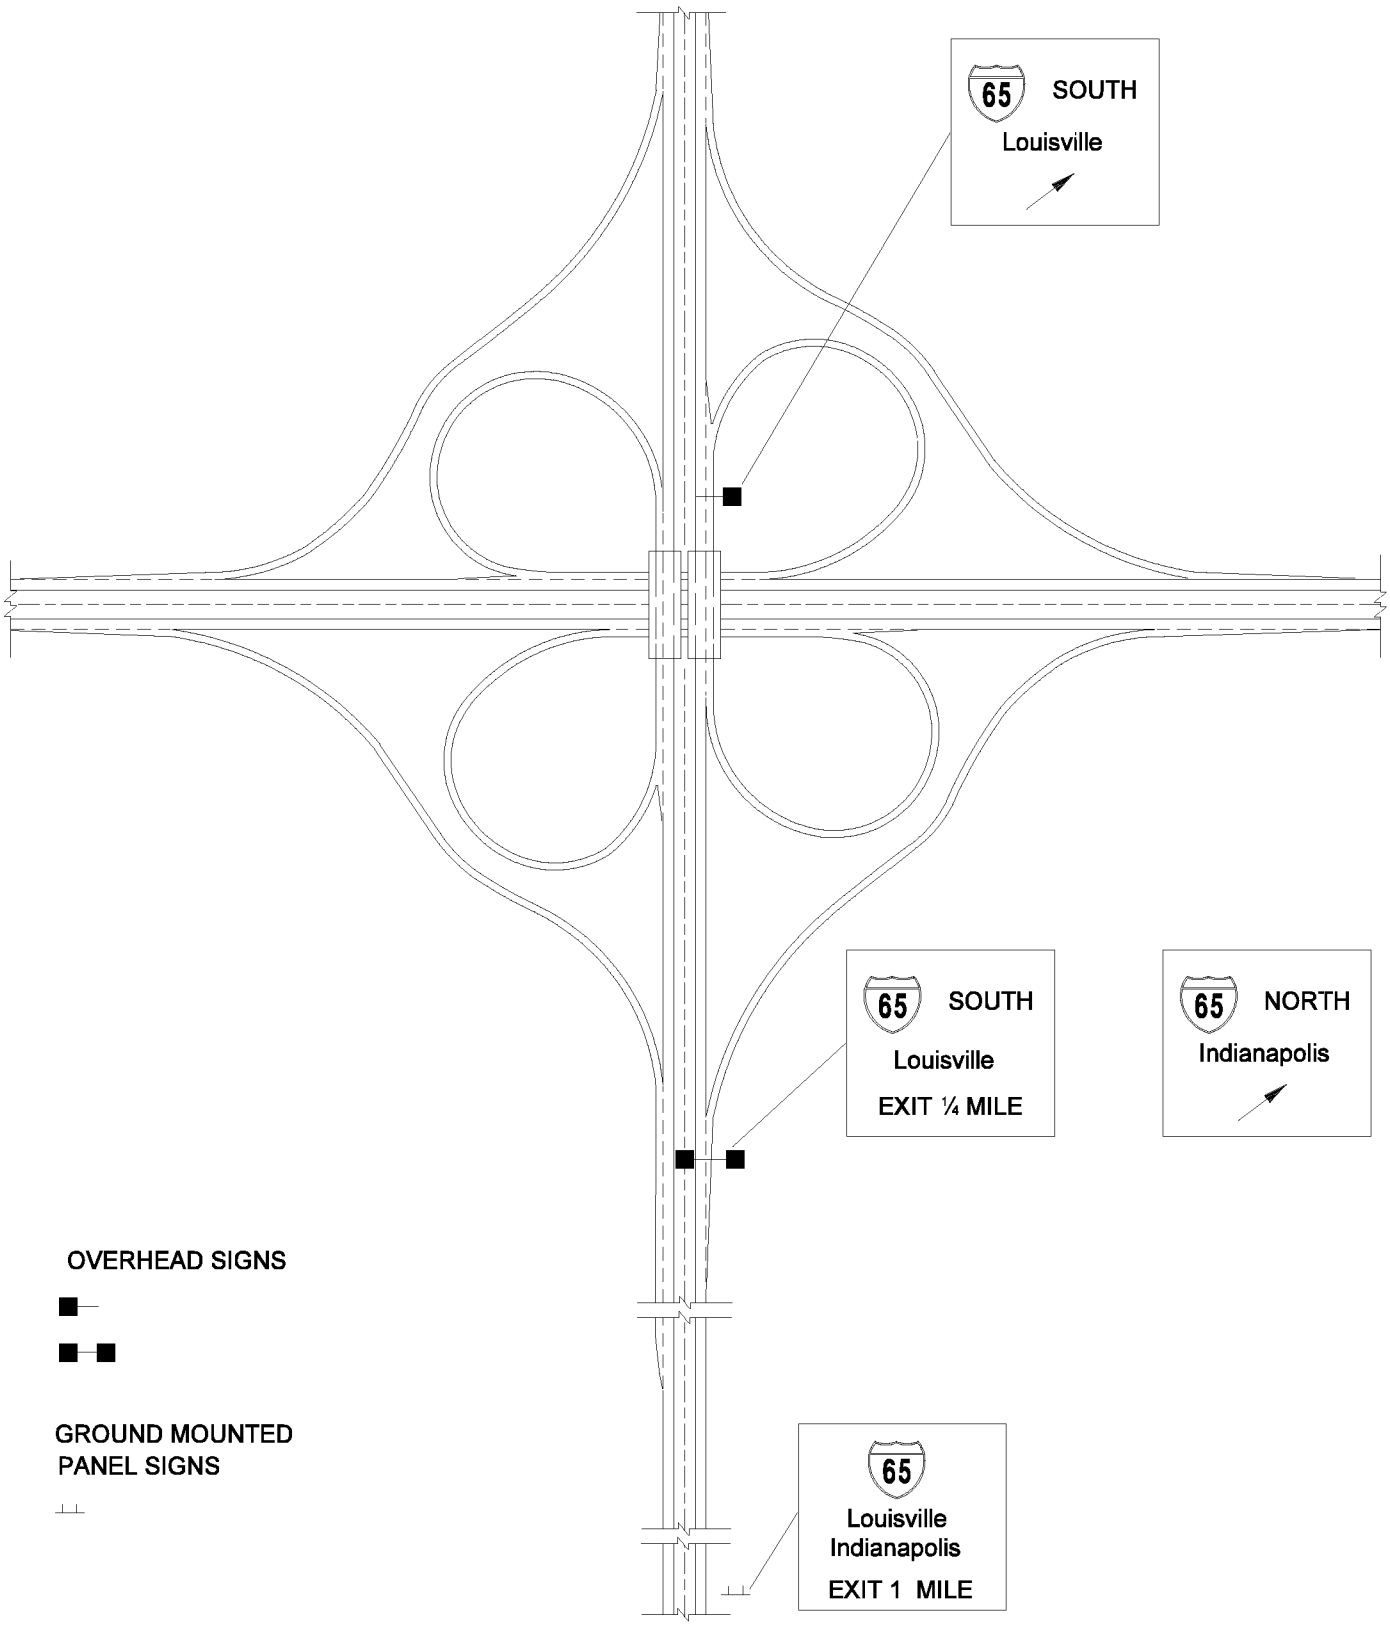

FULL CLOVERLEAF INTERCHANGE SIGNING
(Minor Crossroad over)

Figure 75-5K