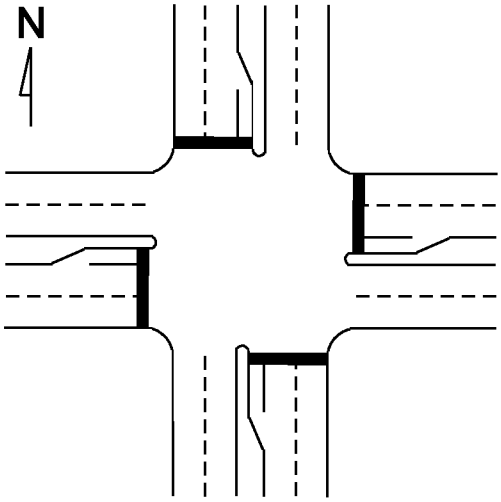

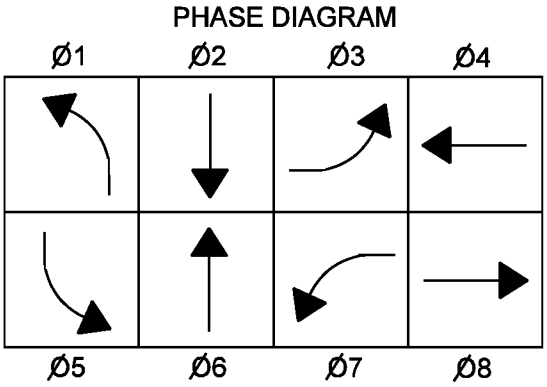

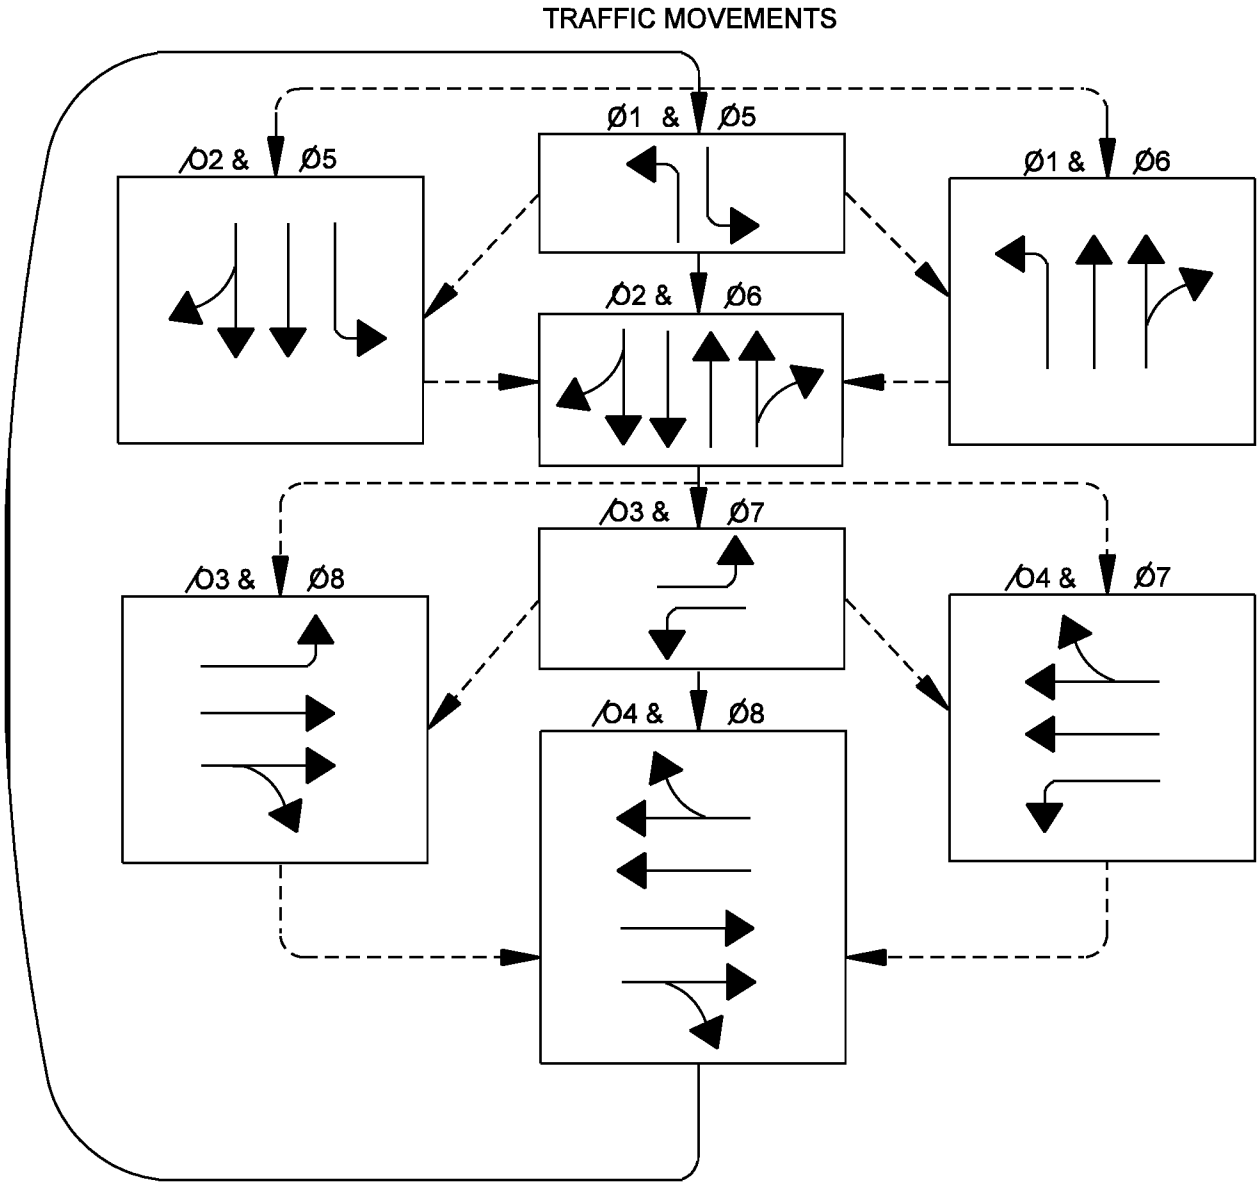

EIGHT-PHASE OPERATION
(Dual Ring)

Figure 77-5P