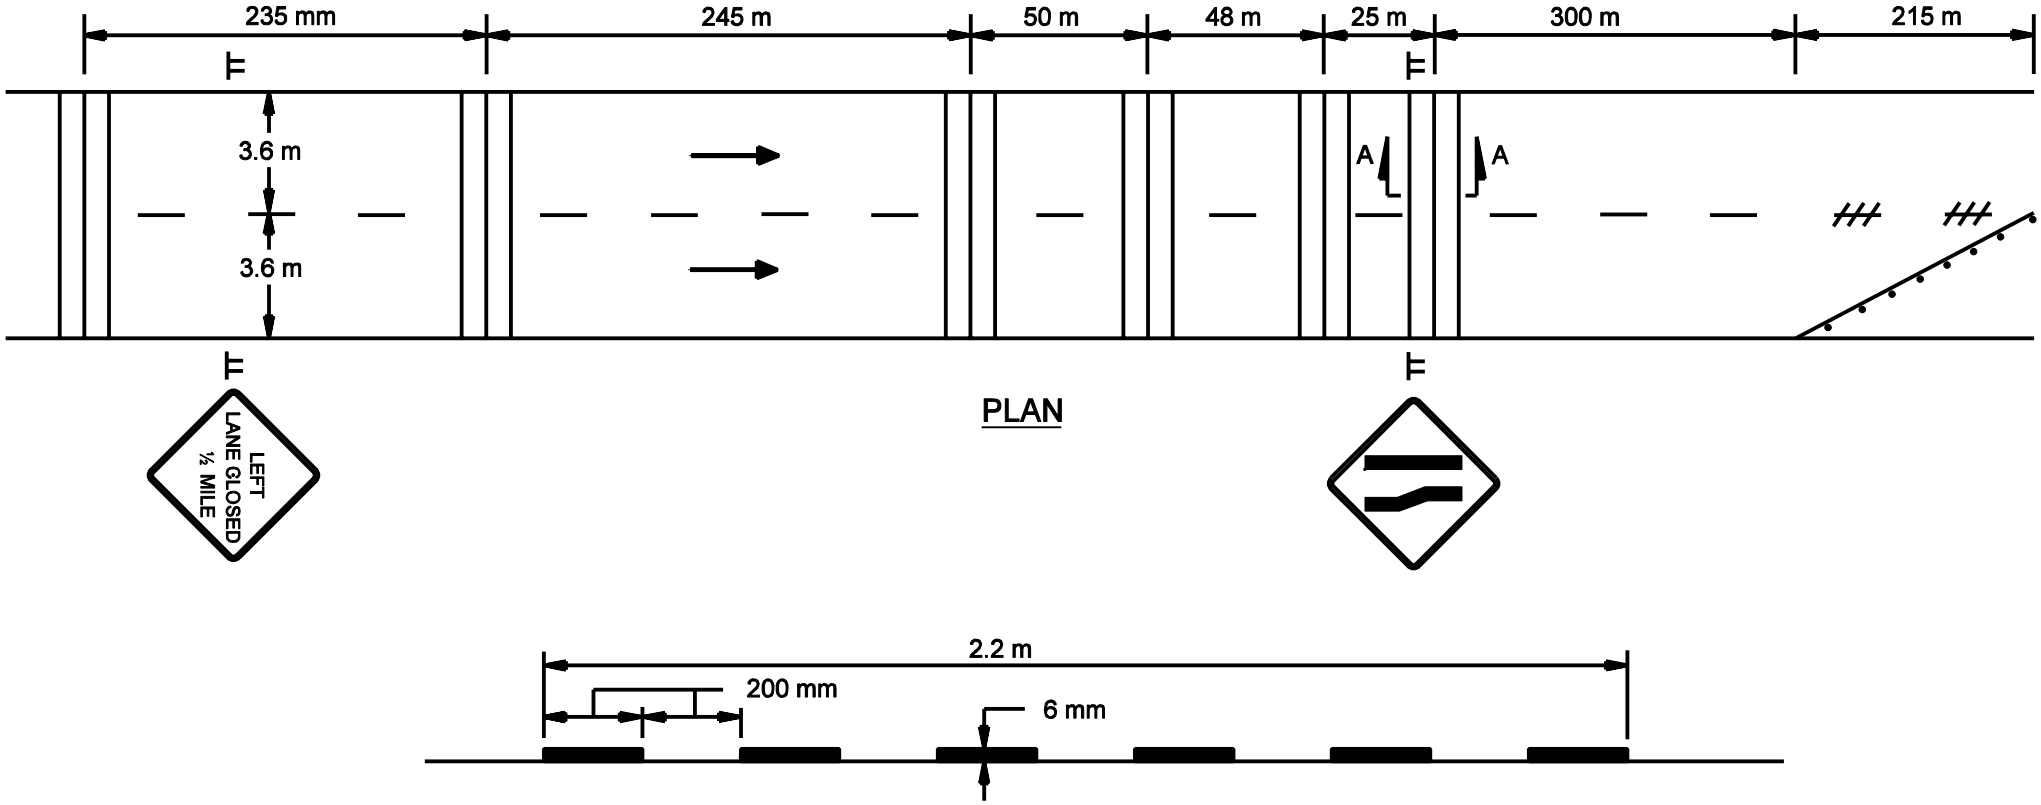

SECTION A-A
(TYPICAL)

BUZZ STRIPS

Figure 83-4A