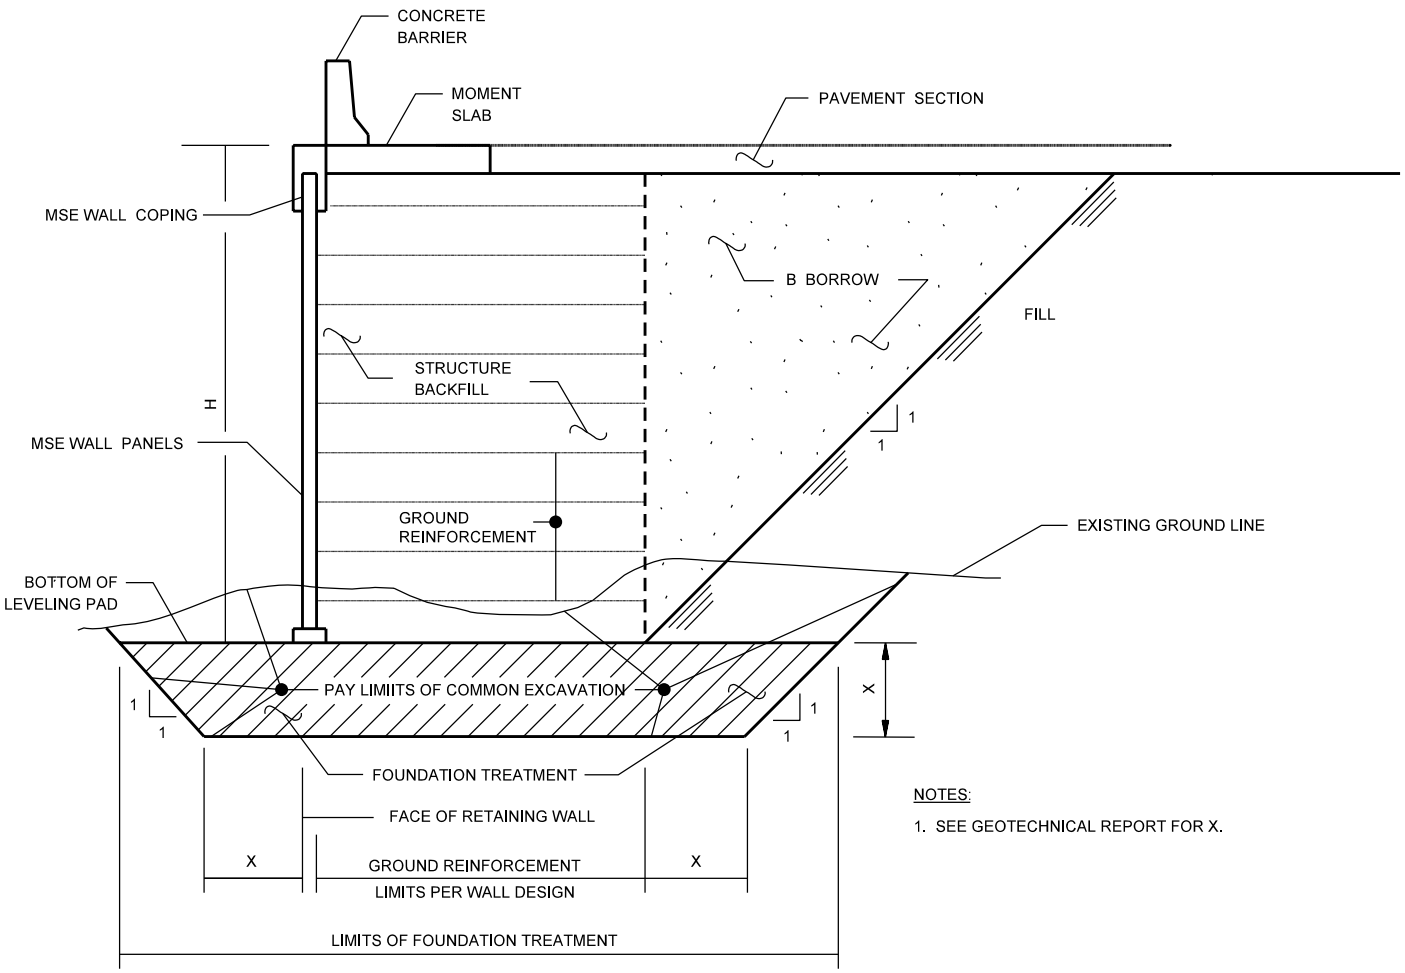

NOTES:

1. SEE GEOTECHNICAL REPORT FOR X.

MSE RETAINING WALL EARTHWORK QUANTITIES LIMITS

(Showing Foundation Treatment)

Figure 17-5D