Notes:

1. This chart is designed for embankment soil slopes which are not subject to rapid drawdown conditions.
2. Select material is considered as rip-rap, rock backfill or as otherwise specified. Rock backfill consist of quarried limestone or dolomite conforming to Class E or better requirments as defined in the INDOT Standard Specifications. The material should not have more than 10 percent passing a 1.5 in. sieve. Slab rock will not be allowed prior approval of the Chief Geotechnical Engineer.
3. If the recomended encasement on this chart is 12 in. encasement may not be required. Such situation should be handled on a case-by-case basis depending on the project characteristics and subsurface conditions.
4. This figure does not replace a Geotechnical Report.

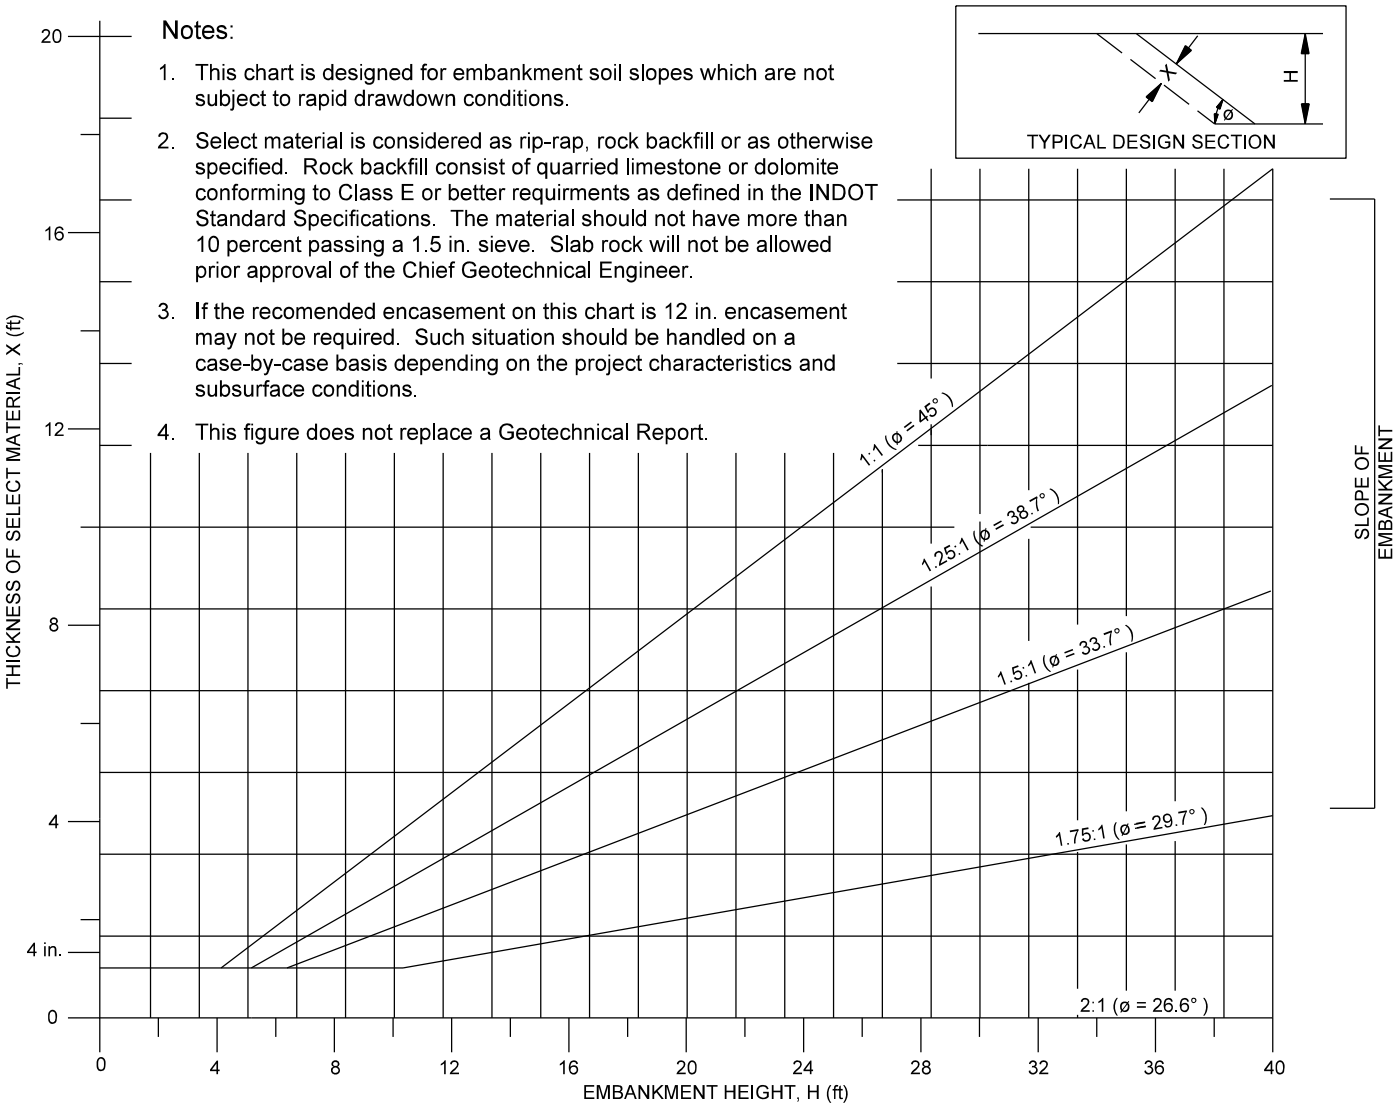

EMBANKMENT TREATMENT.

Figure 18-2E