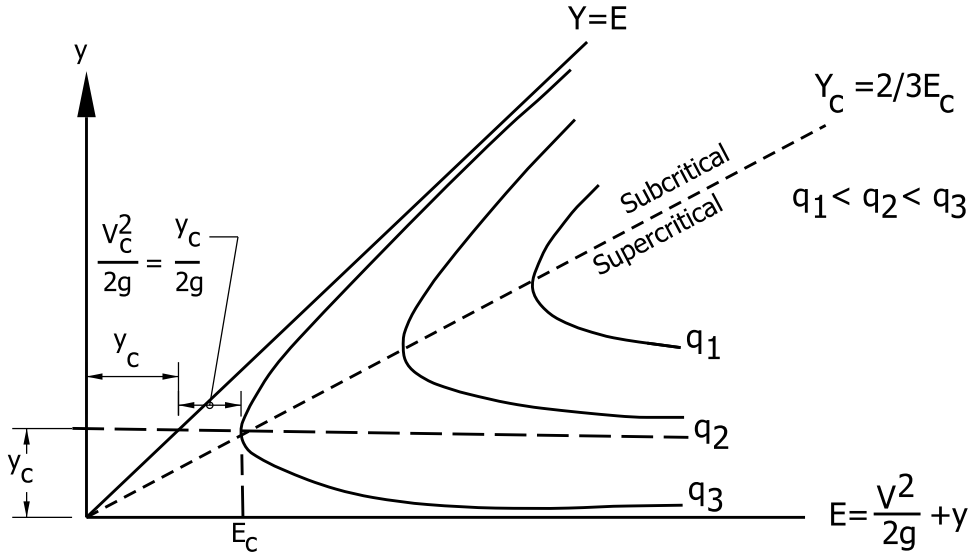

(a) Specific Energy Diagram

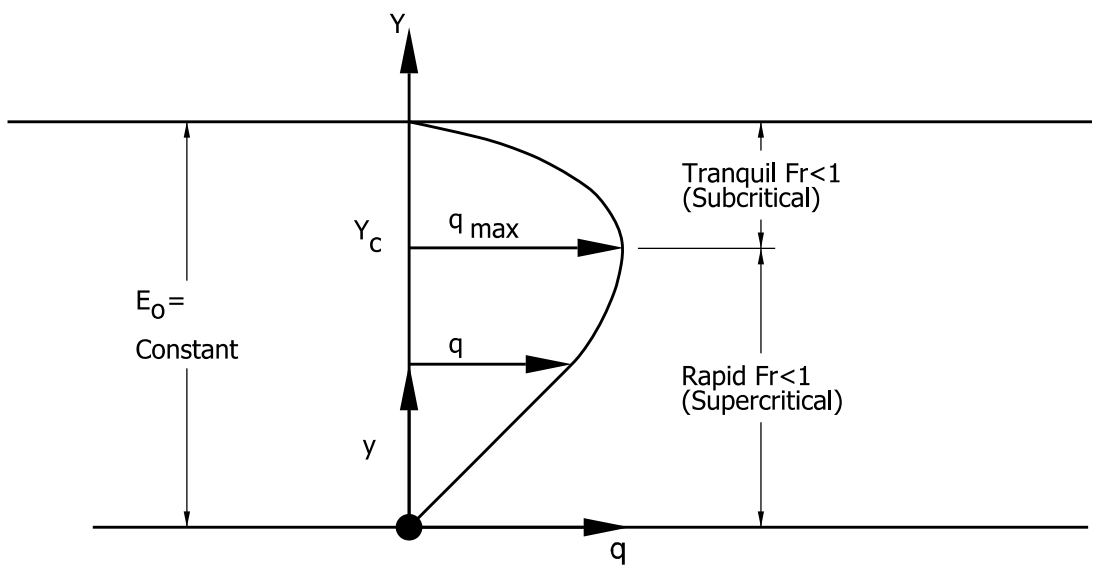

(b) Discharge Diagram

Note: See Figure 30-1A for a definition of terms.

SPECIFIC ENERGY AND DISCHARGE DIAGRAM FOR RECTANGULAR CHANNELS

Figure 30-4A