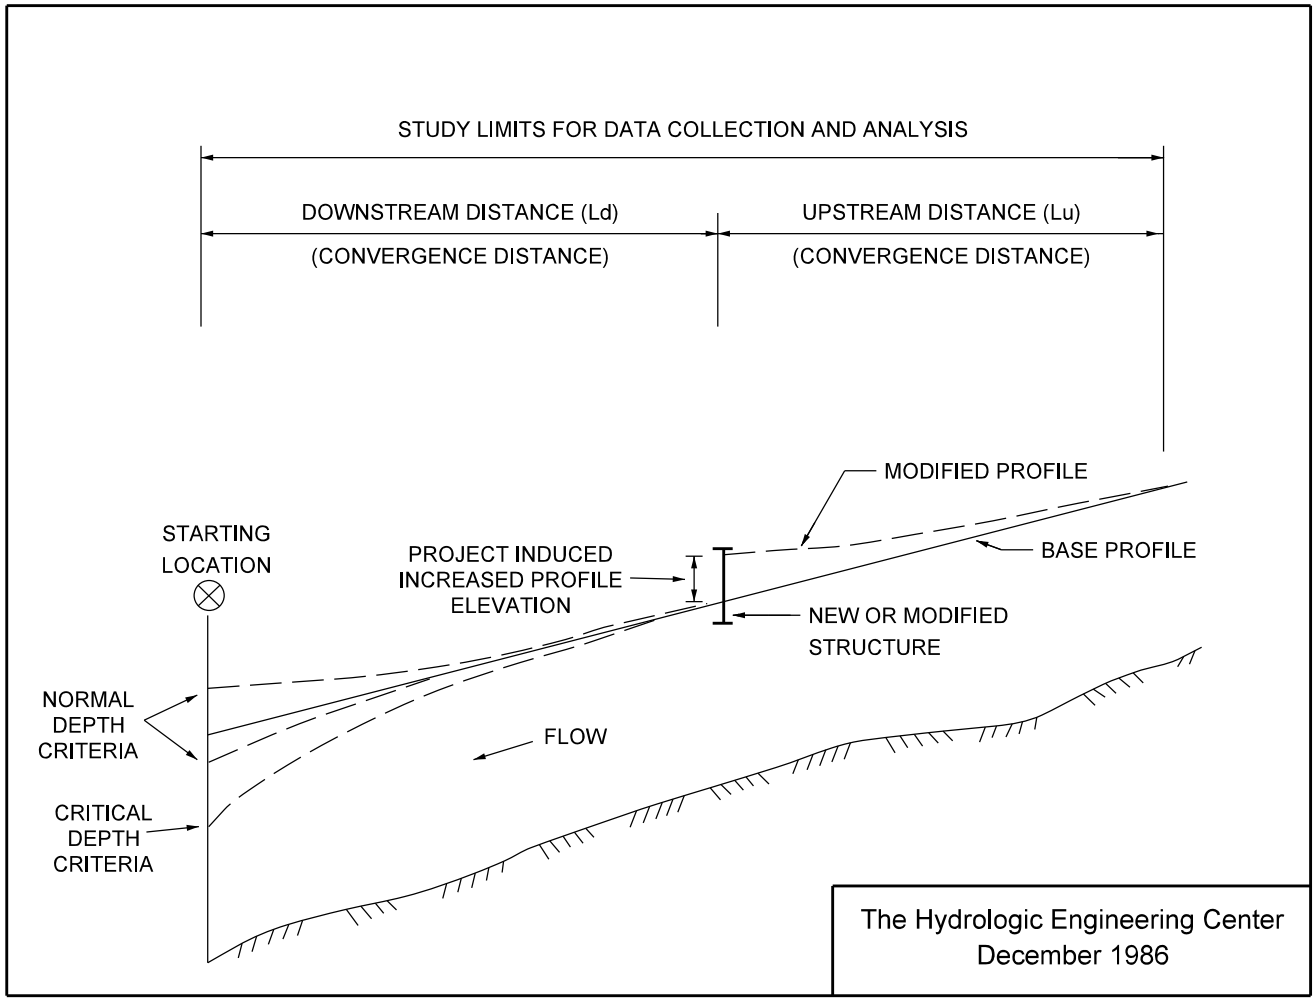

PROFILE STUDY LILMITS

Figure 30-5E