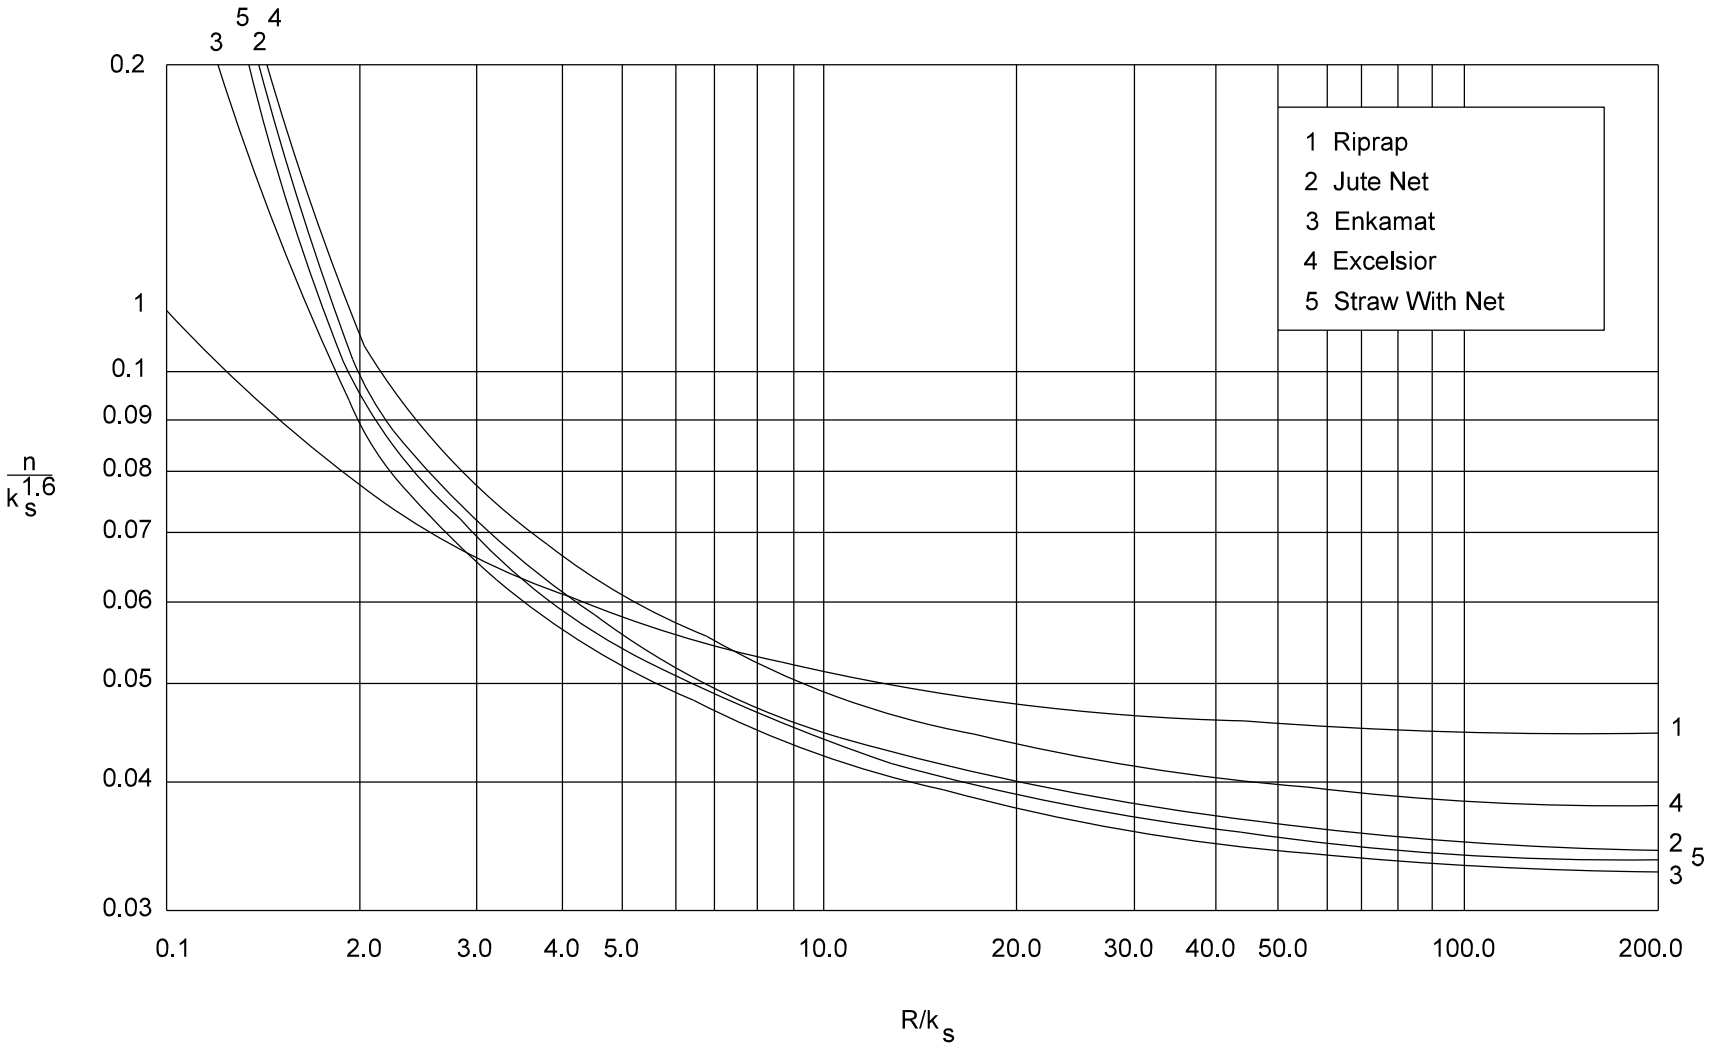

MANNING'S n VERSUS RELATIVE ROUGHNESS FOR SELECTED LINING TYPES (HEC 15)

Figure 30-6E