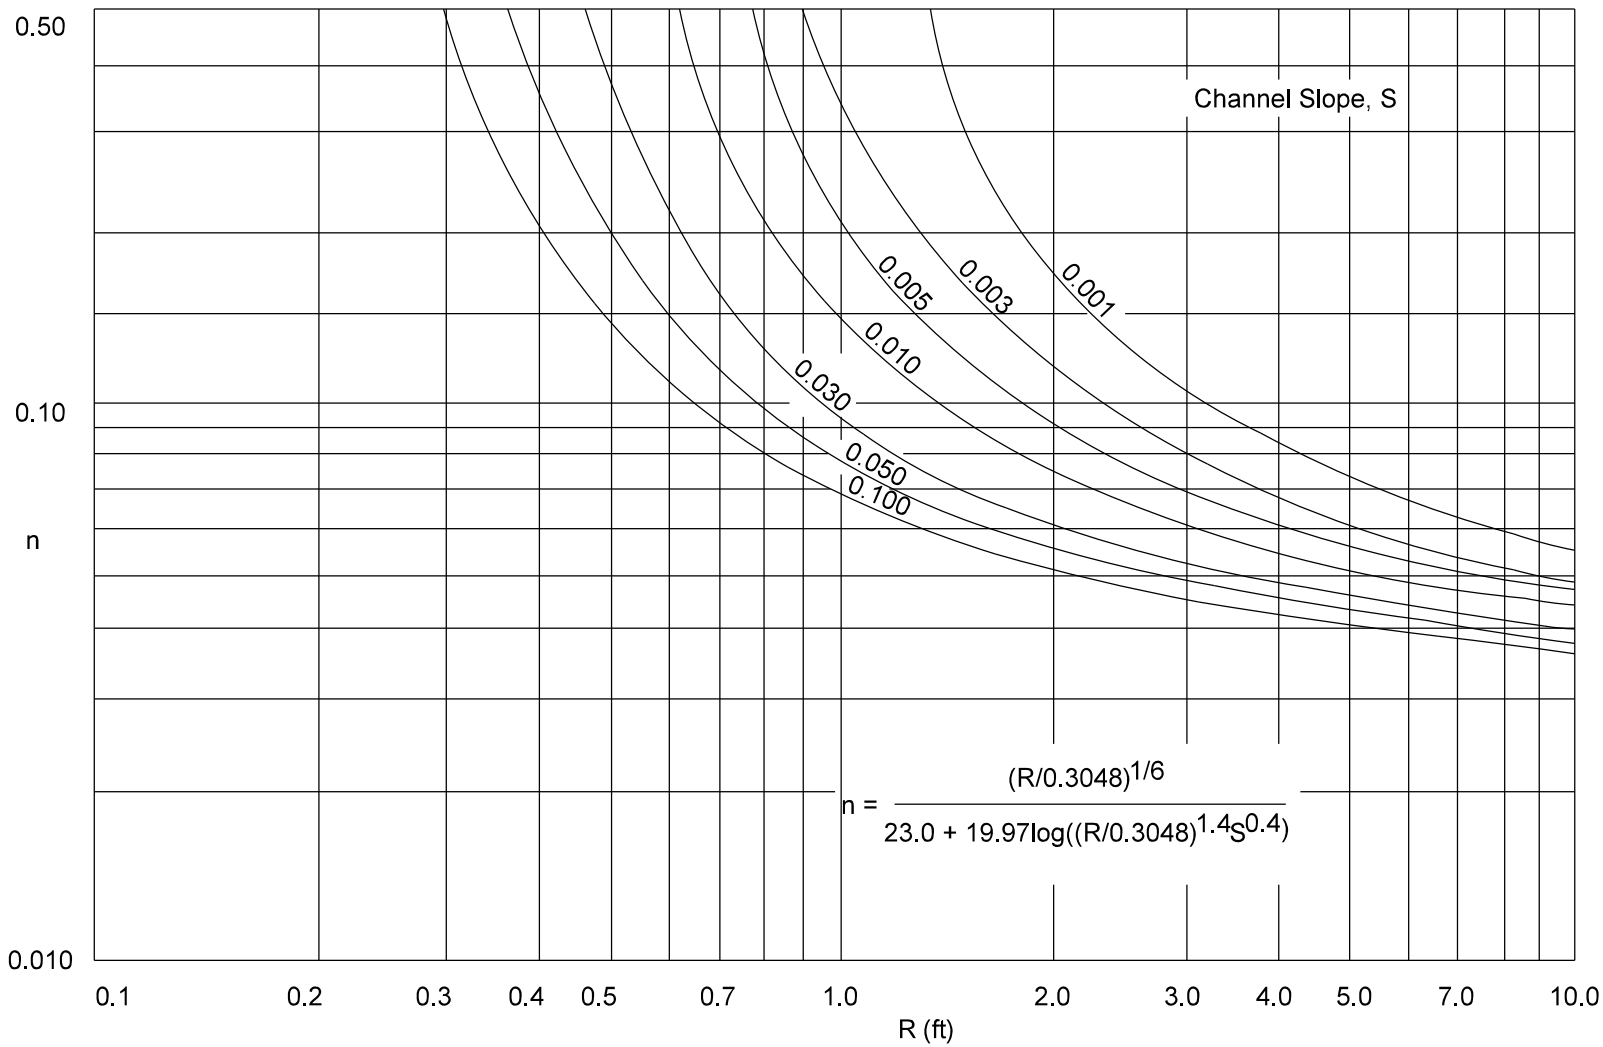

MANNING'S n VERSUS HYDRAULIC RADIUS, R, FOR CLASS B VEGETATION (HEC 15)

Figure 30-6G