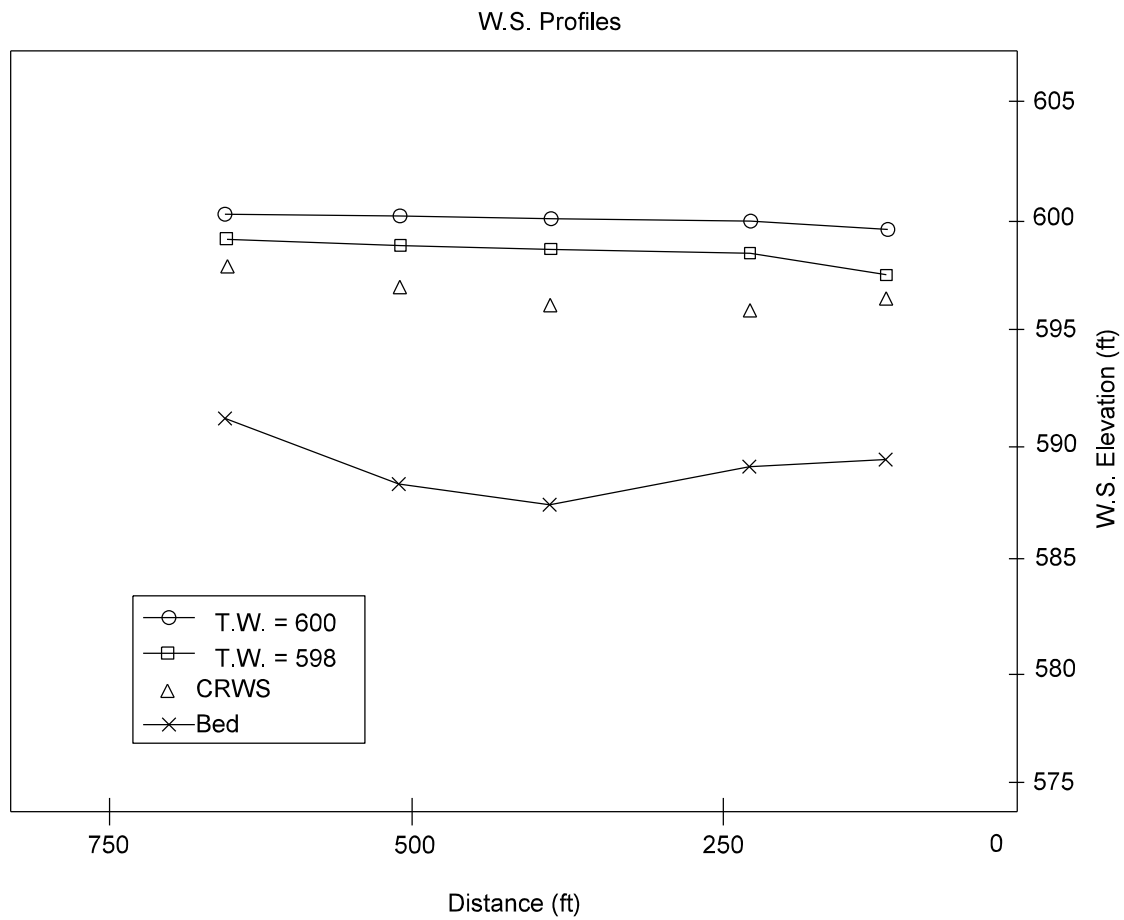

Note: CRWS = Critical Water Surface Profiles for Q = 1000 ft^3/s

WATER SURFACE PROFILES FOR Q = 1000 ft^3/s AND VARIABLE TAILWATER (TW) ELEVATIONS

Figure 30-8E