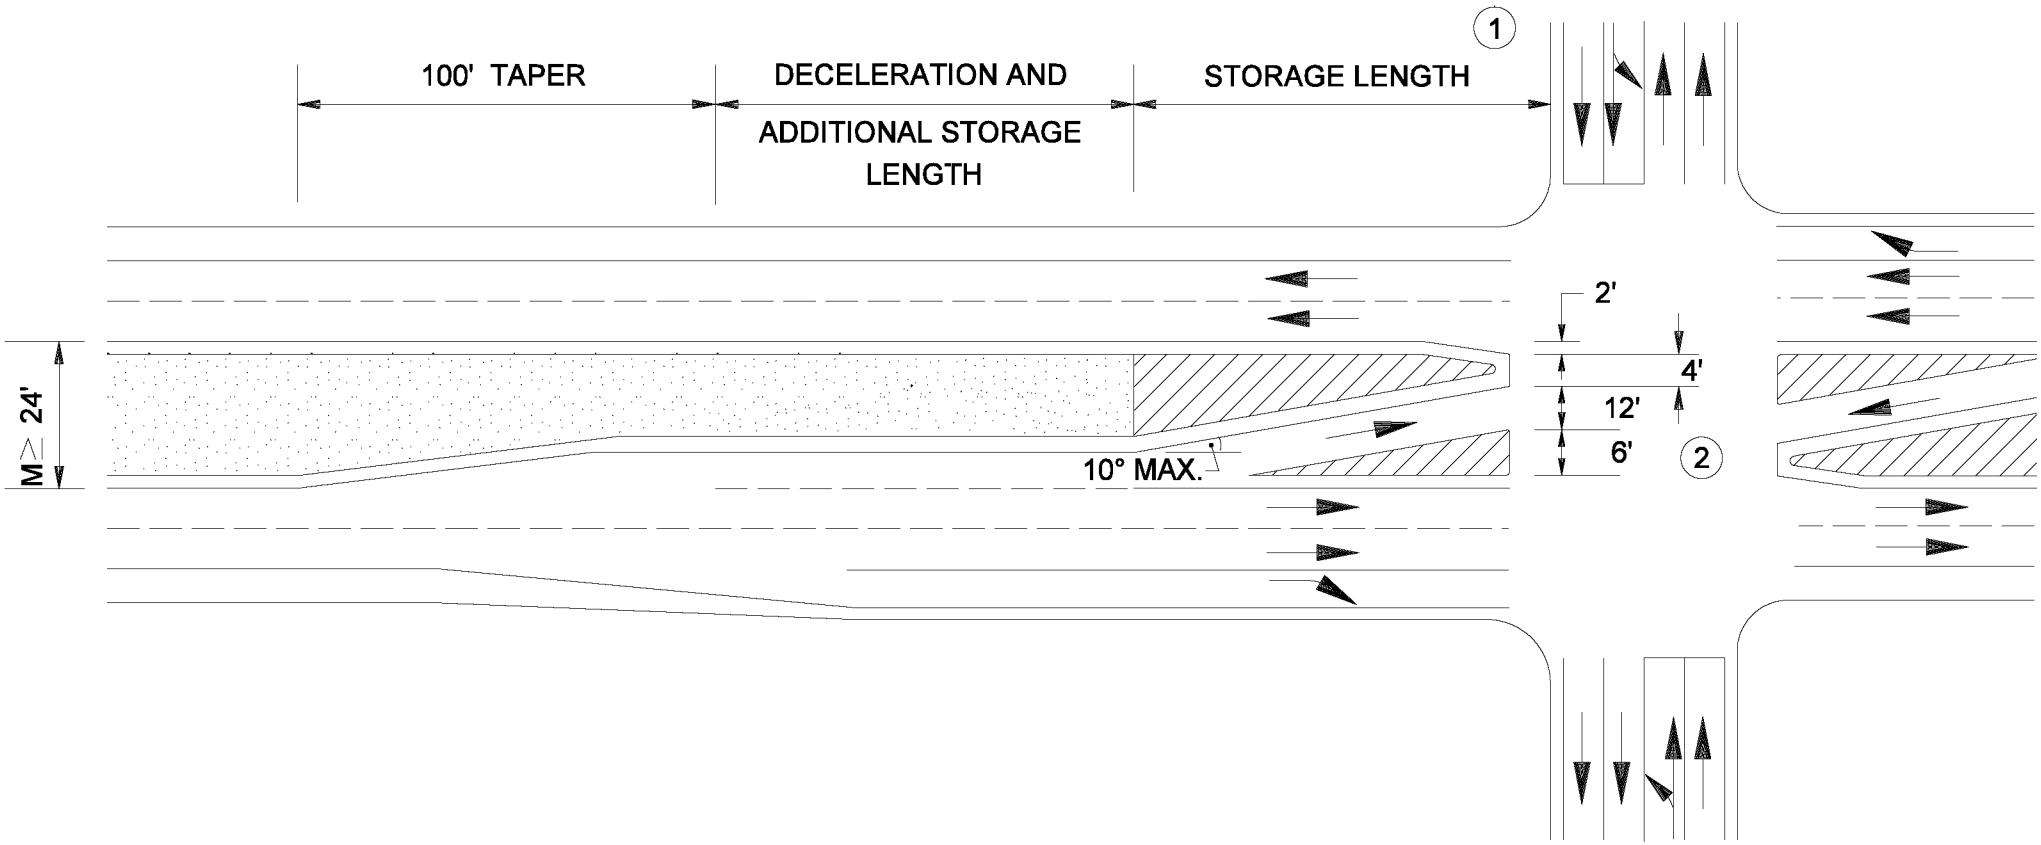

Notes: 1. *In rural areas, a minimum length of 100' is required. In urban areas, low-speed conditions, 50' is acceptable.*
2. *Minimum slotted island width at stop line is 16'. Where pedestrian refuge is required, the minimum island width is 8'.*
3. *This figure represents the minimum conditions for slotted tapered left-turn lane construction. If minimums cannot be met, consideration should be given to other solutions (e..g, left-turn prohibition, split phasing).*

TYPICAL SLOTTED TAPERED LEFT-TURN LANE
(Signalized intersection)

EFigure 46-4N