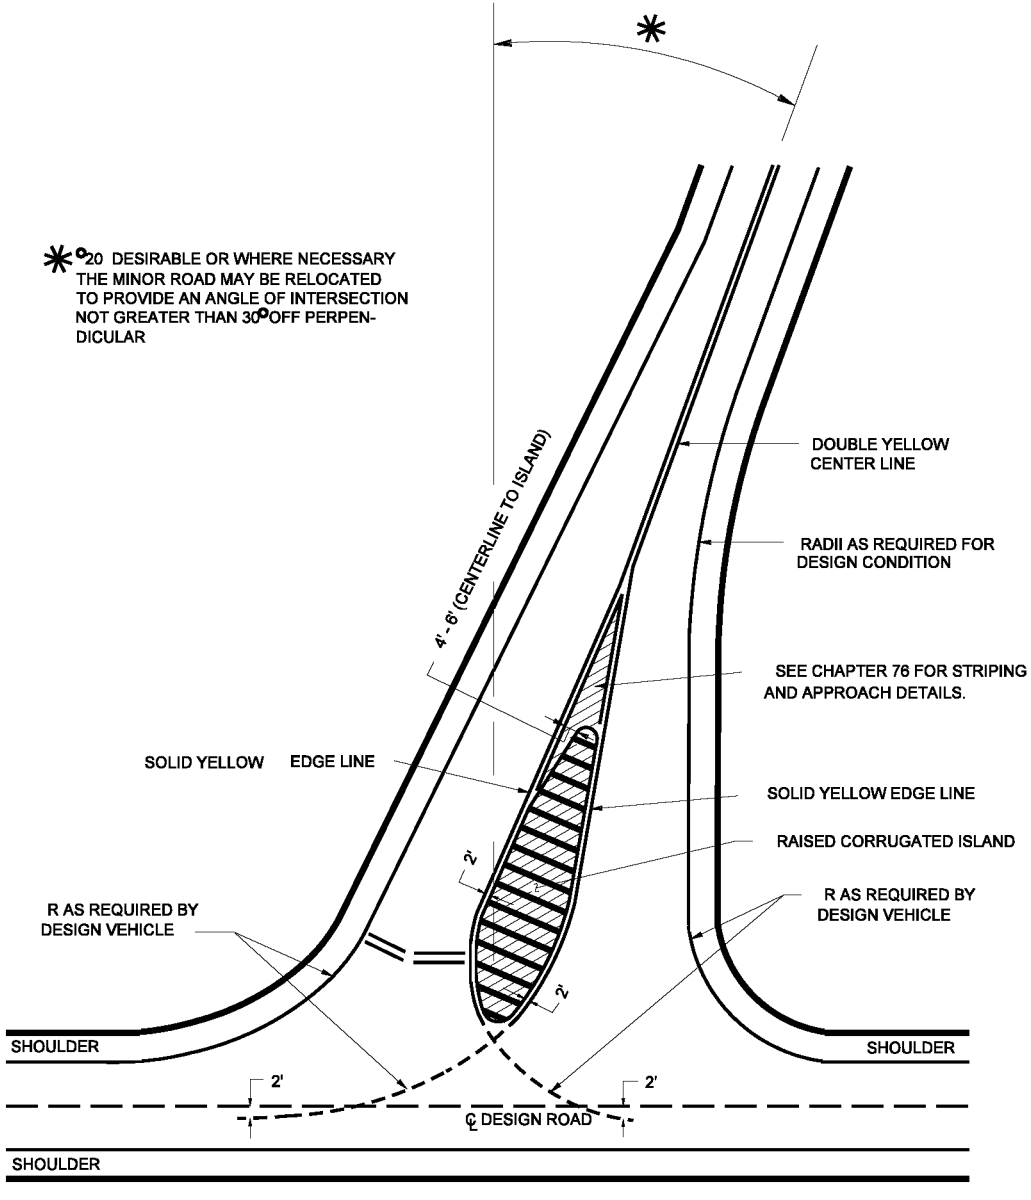

EXAMPLE OF A CHANNELIZING INTERSECTION

Figure 46-9C