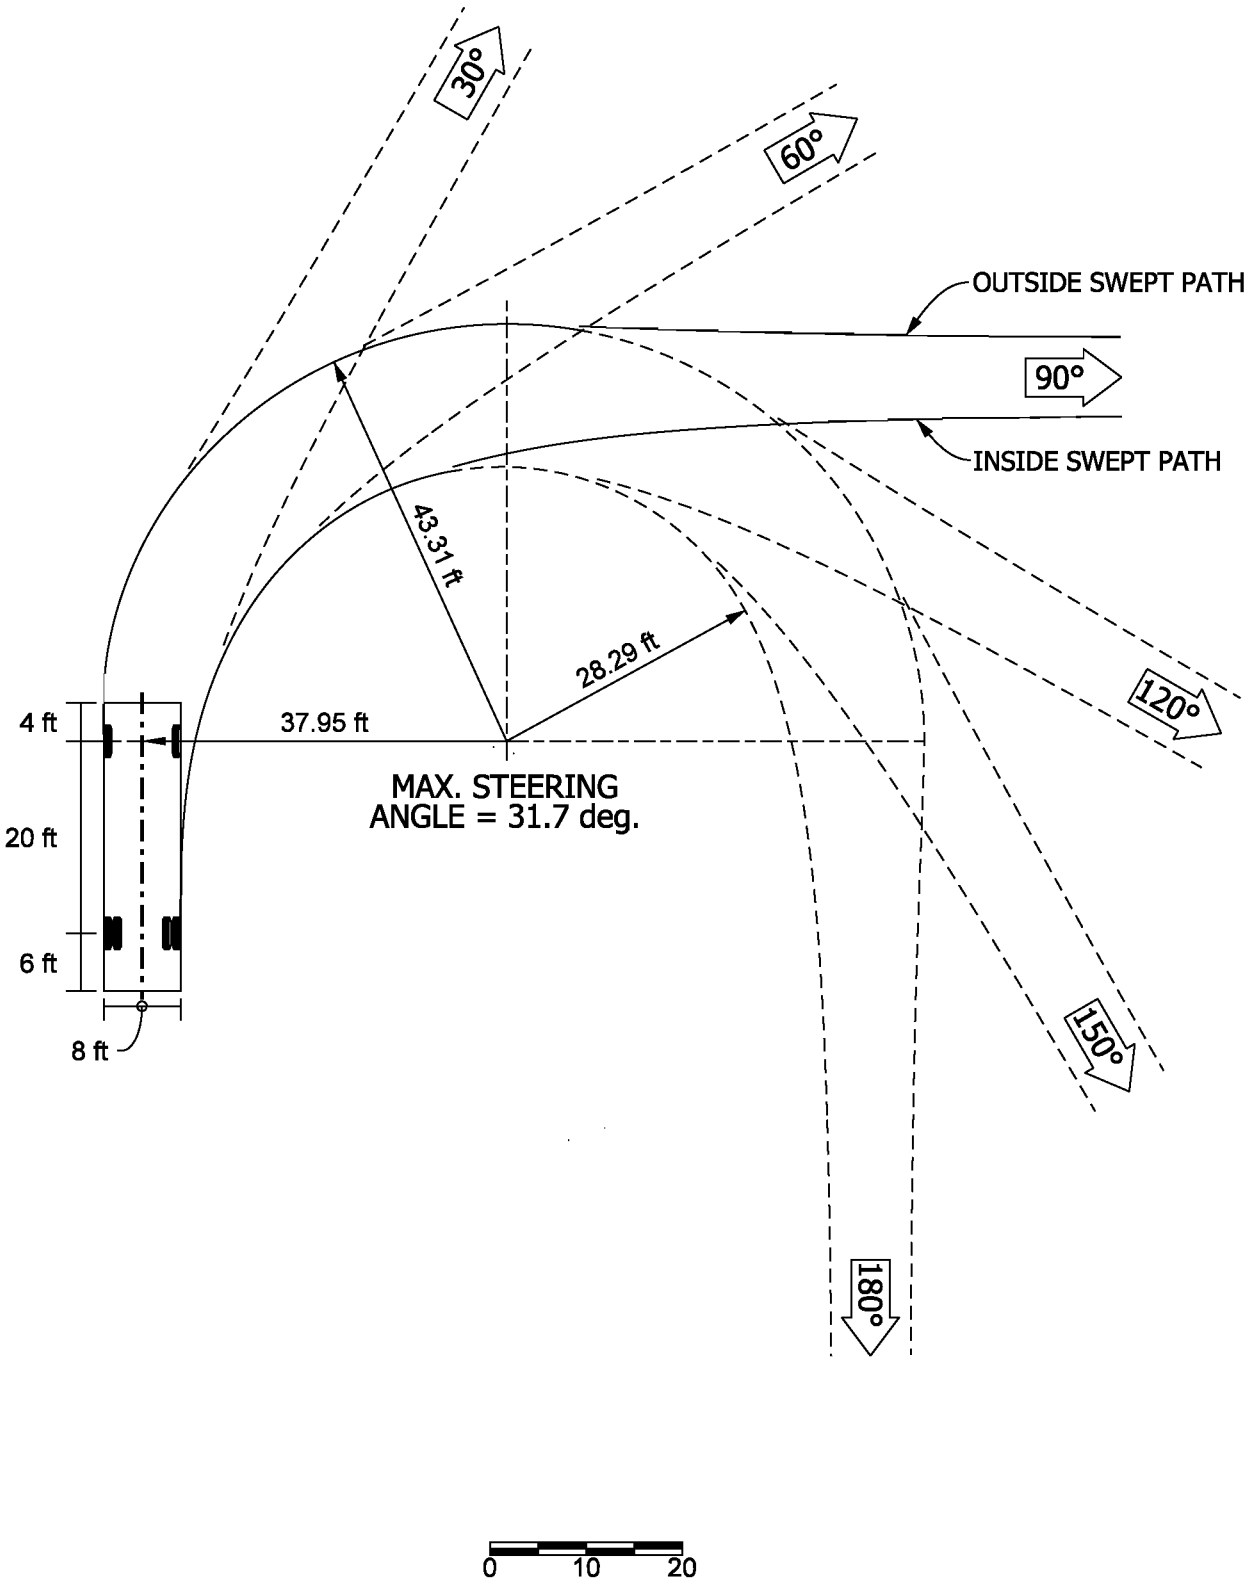

SU - DESIGN VEHICLE
(1" = 20' SCALE)

Figure 46 -12C