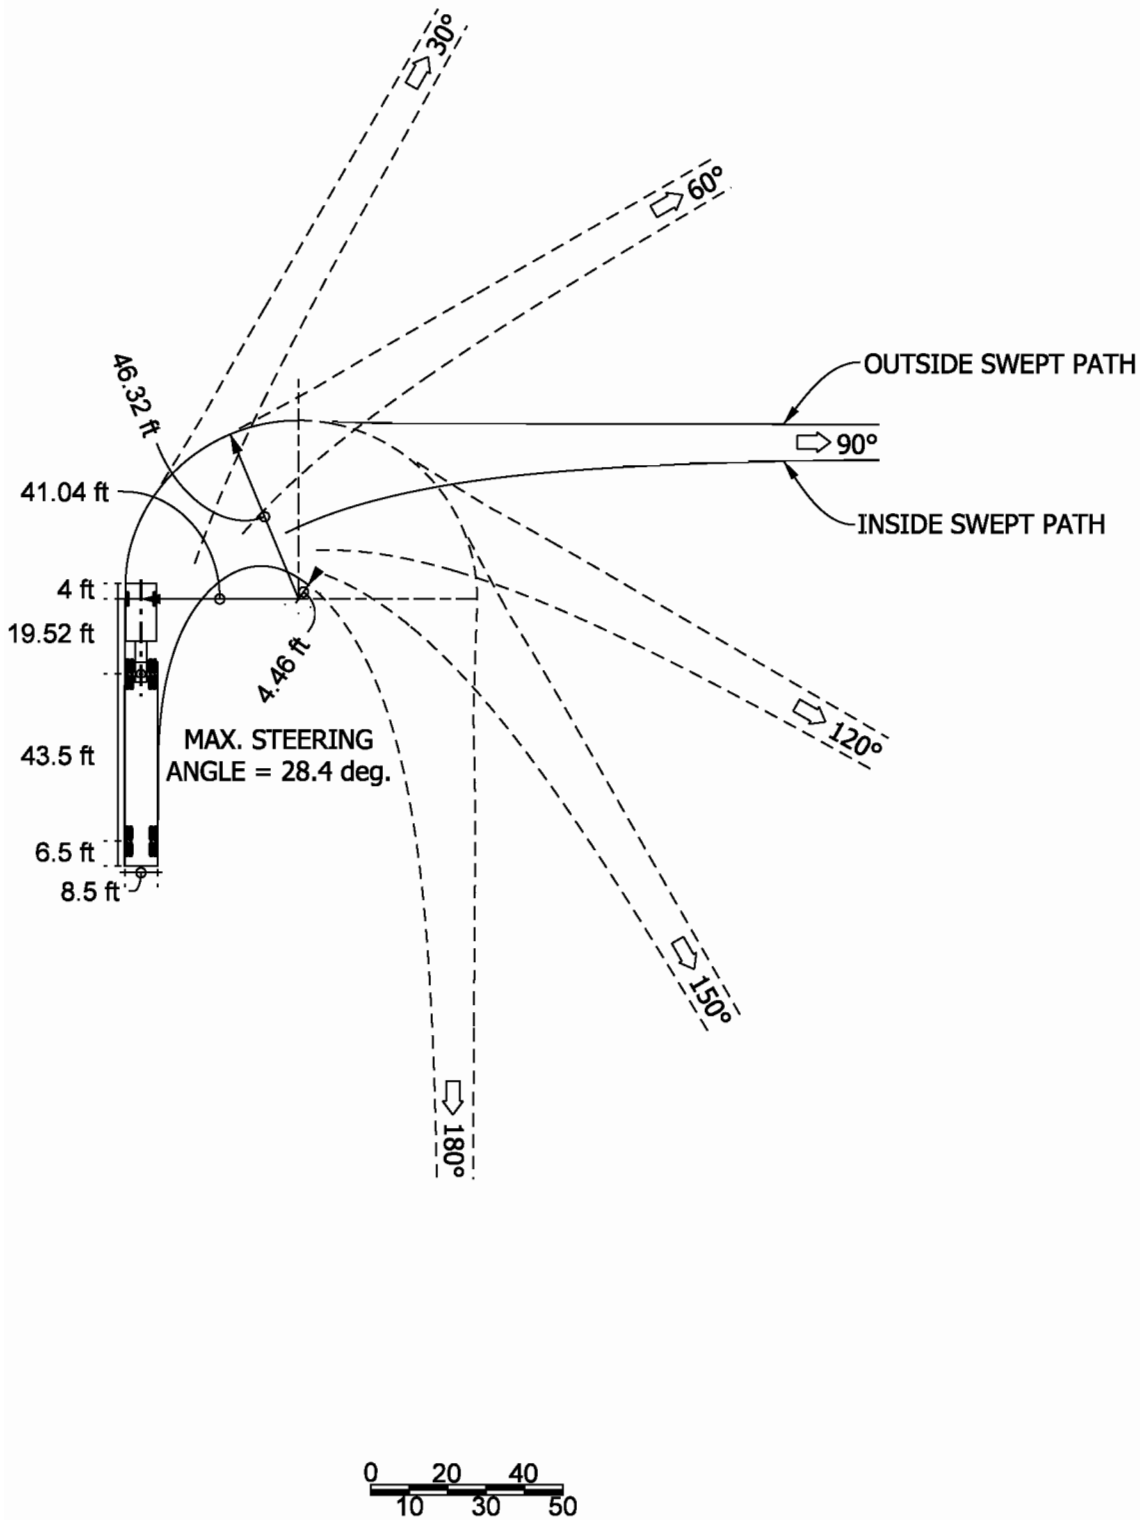

WB-65 (IDV) - DESIGN VEHICLE
(1" = 50' SCALE)

Figure 46-12L