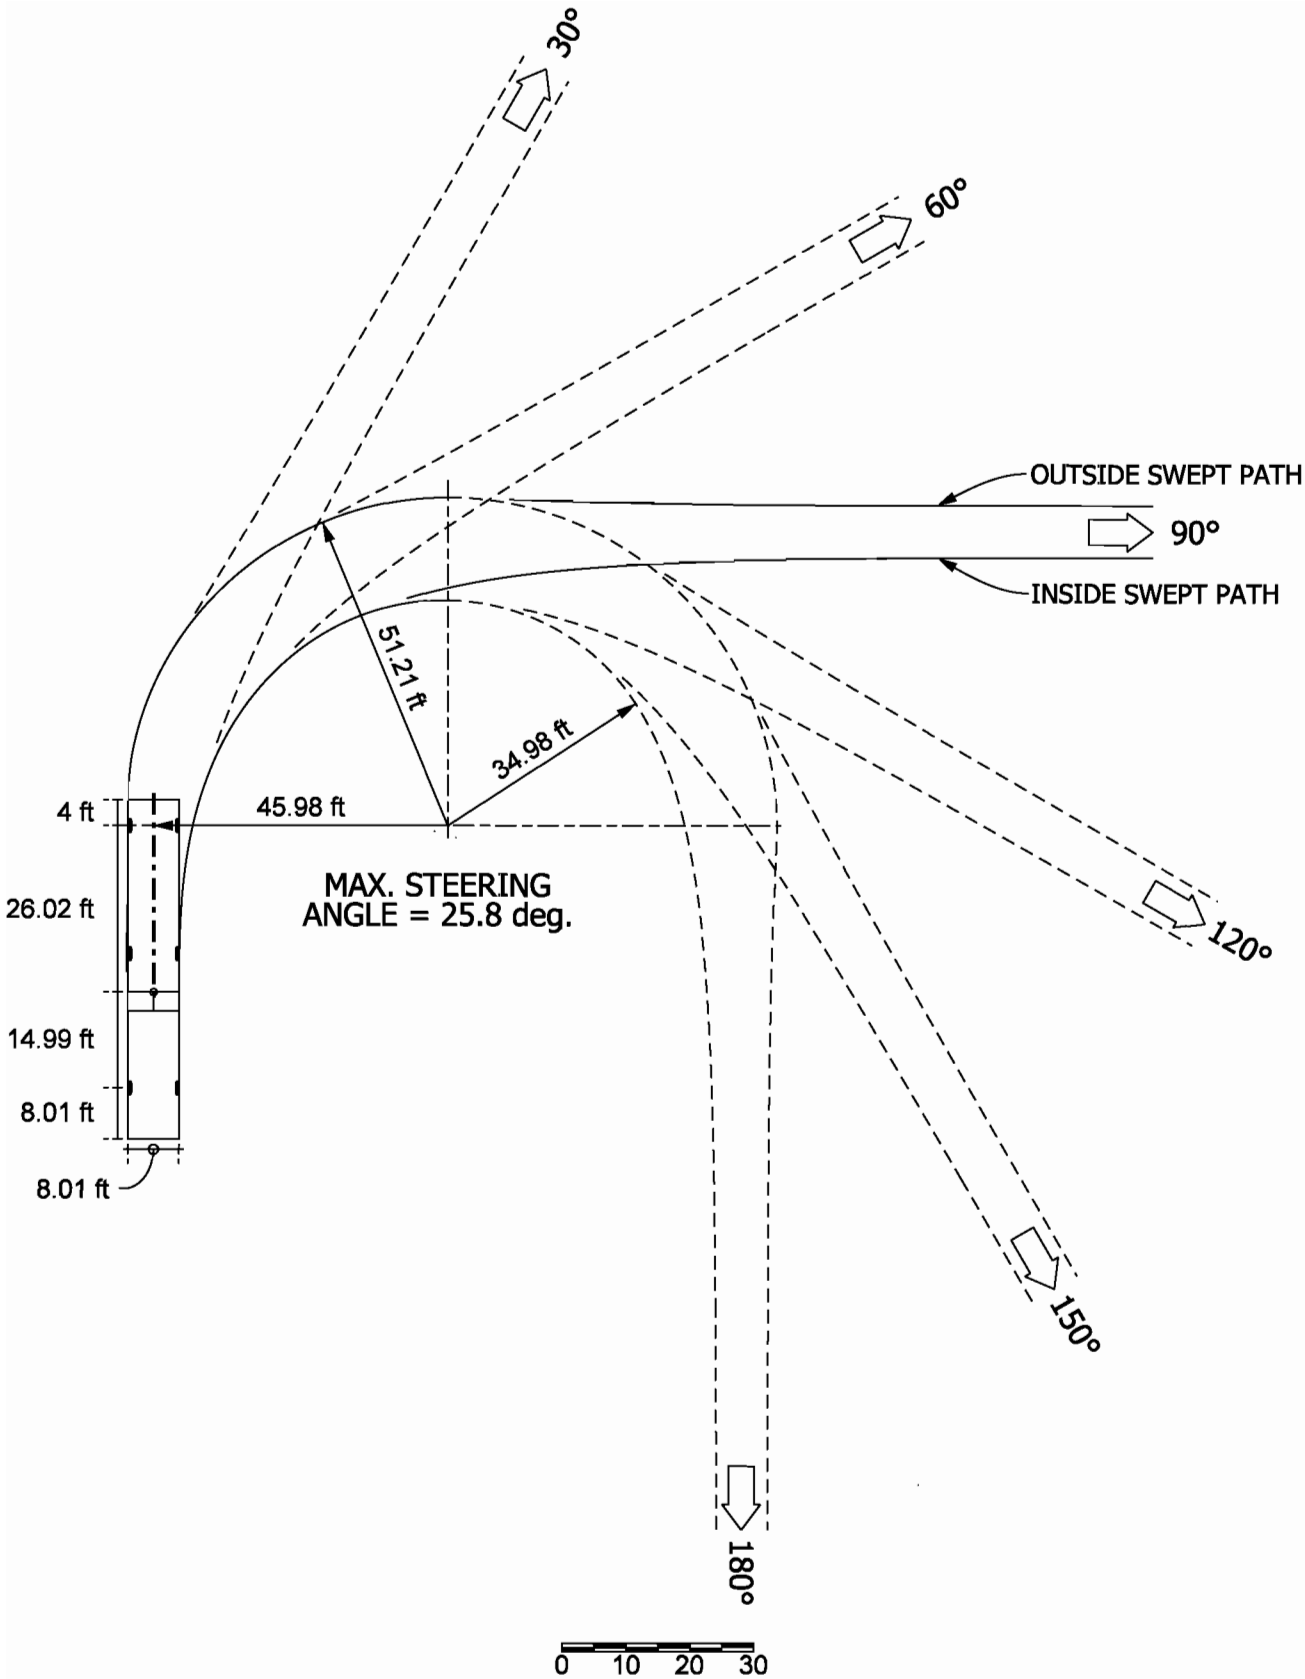

MH/B - DESIGN VEHICLE
(1" = 30' SCALE)

Figure 46 -12 O