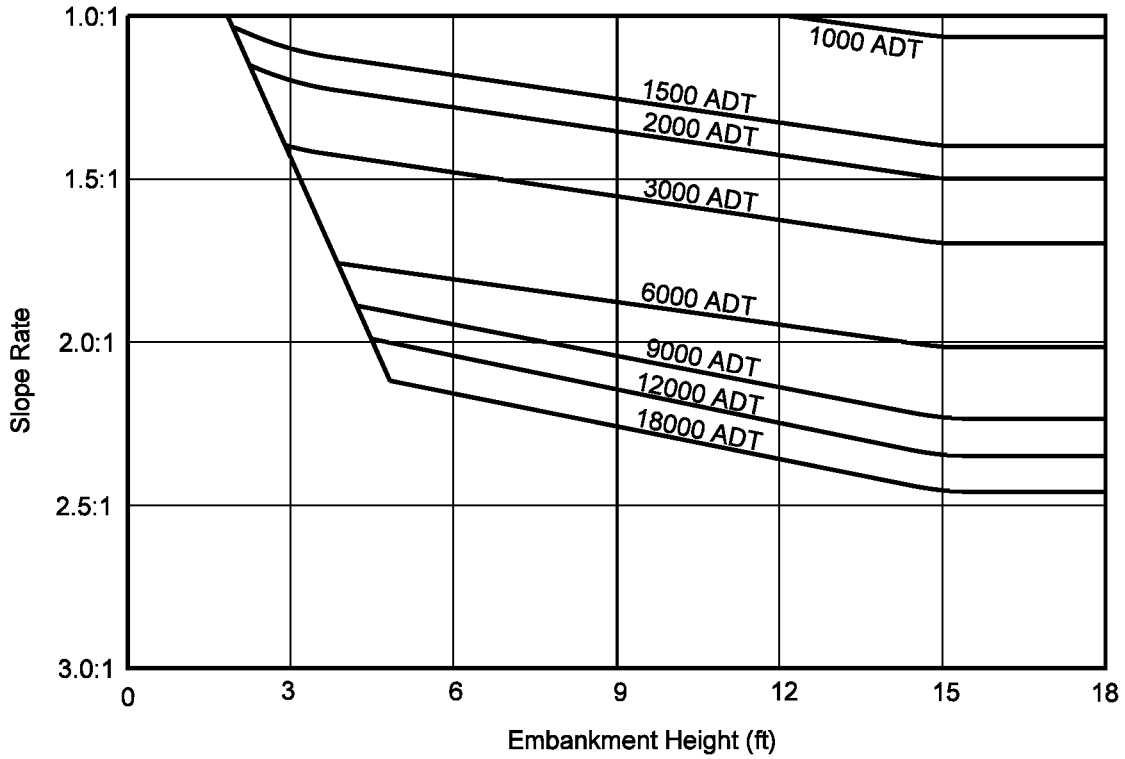

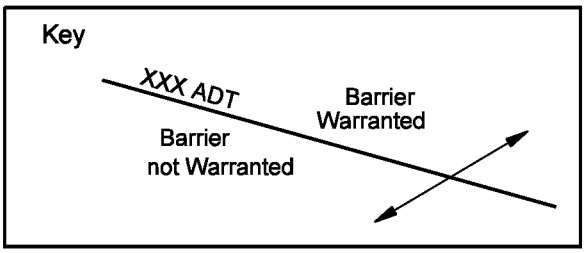

BARRIER WARRANT FOR EMBANKMENT,
2-LANE, 2-WAY ROADWAY, 50 mph

Figure 49-3B (50)