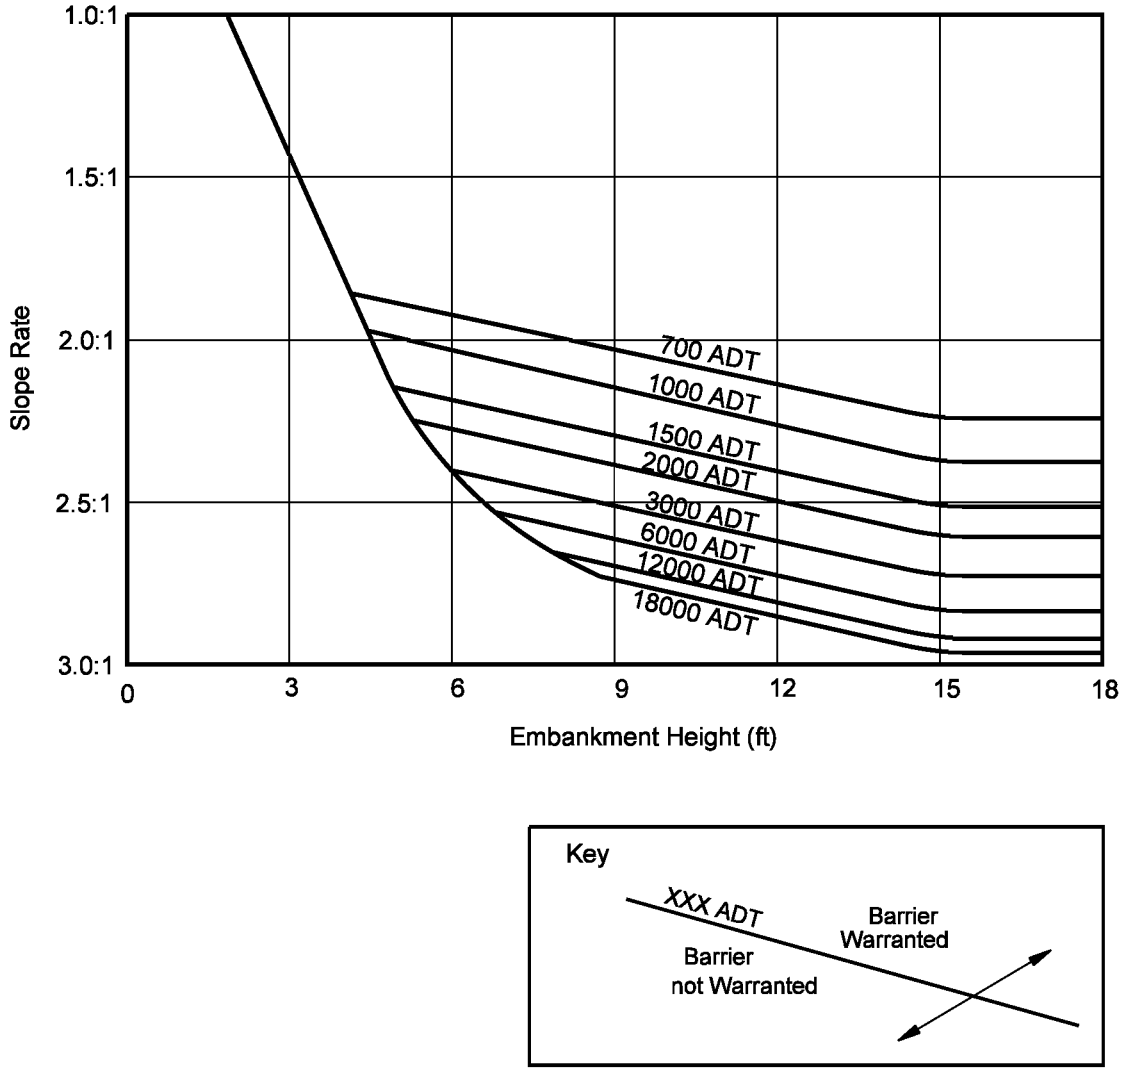

BARRIER WARRANT FOR EMBANKMENT
2-LANE, 2-WAY ROADWAY, 70 mph

Figure 49-3B (70)