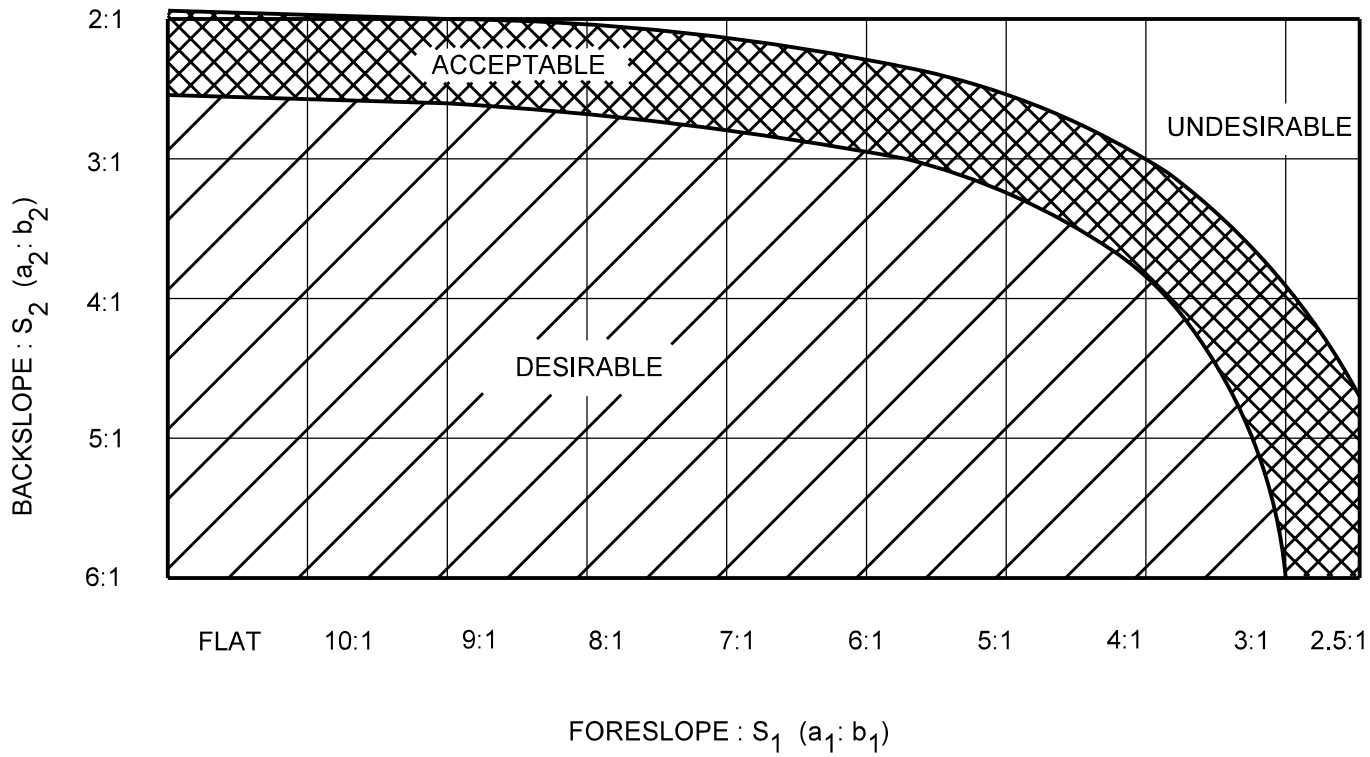

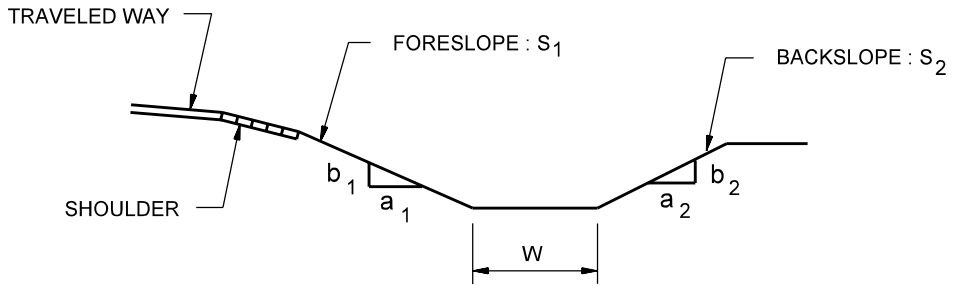

PREFERRED MEDIUM-WIDTH DITCH CROSS SECTION

Rounded Ditch with 8 ft $\leq$ W $\leq$ 12 ft or Trapezoidal Ditch with 4 ft $\leq$ W $\leq$ 8 ft

Figure 49-3E