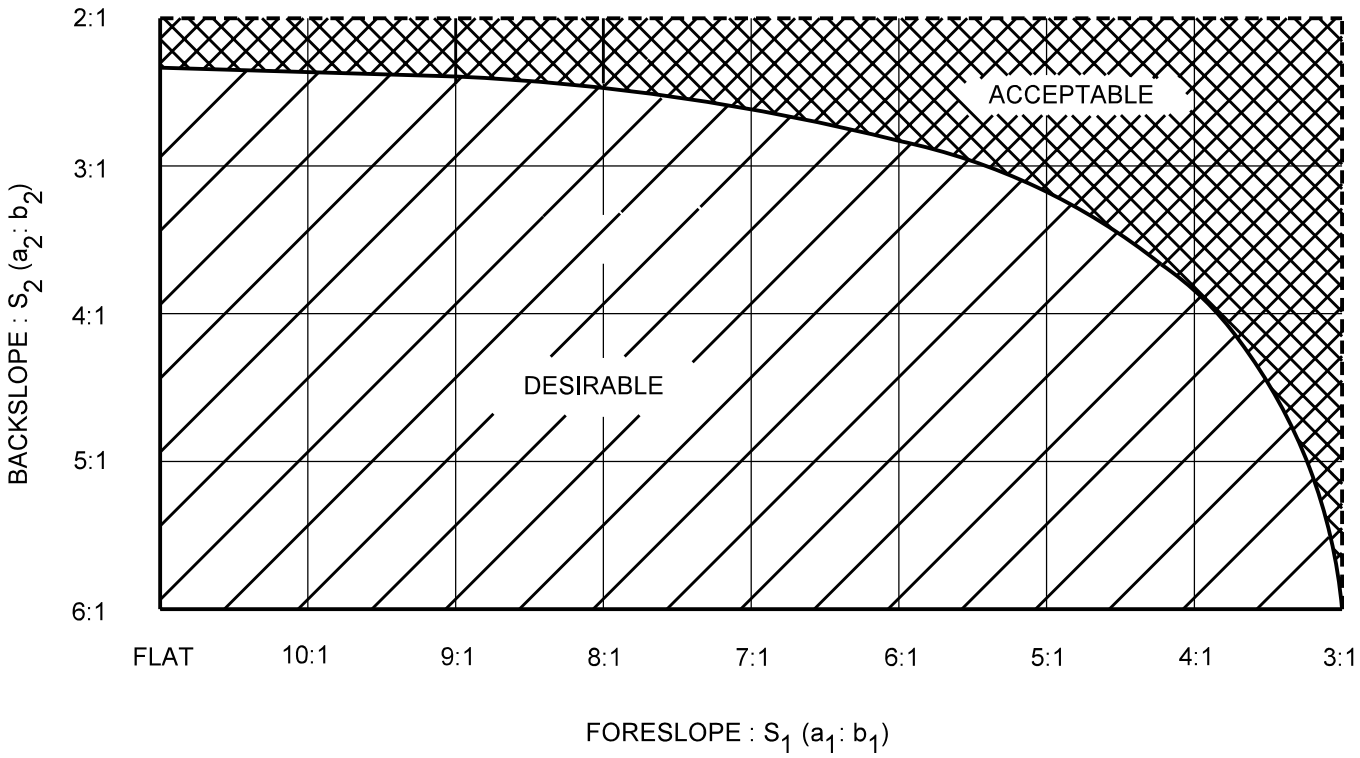

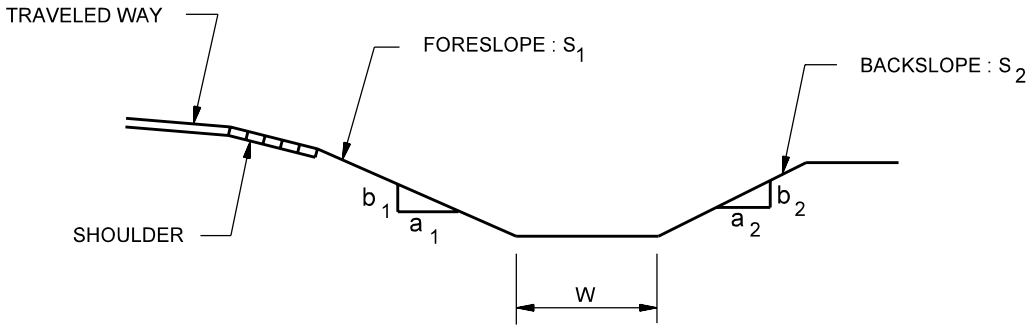

PREFERRED WIDE-WIDTH DITCH CROSS SECTION

Rounded Ditch with W > 12 ft or Trapezoidal Ditch with W > 8ft

Figure 49-3F