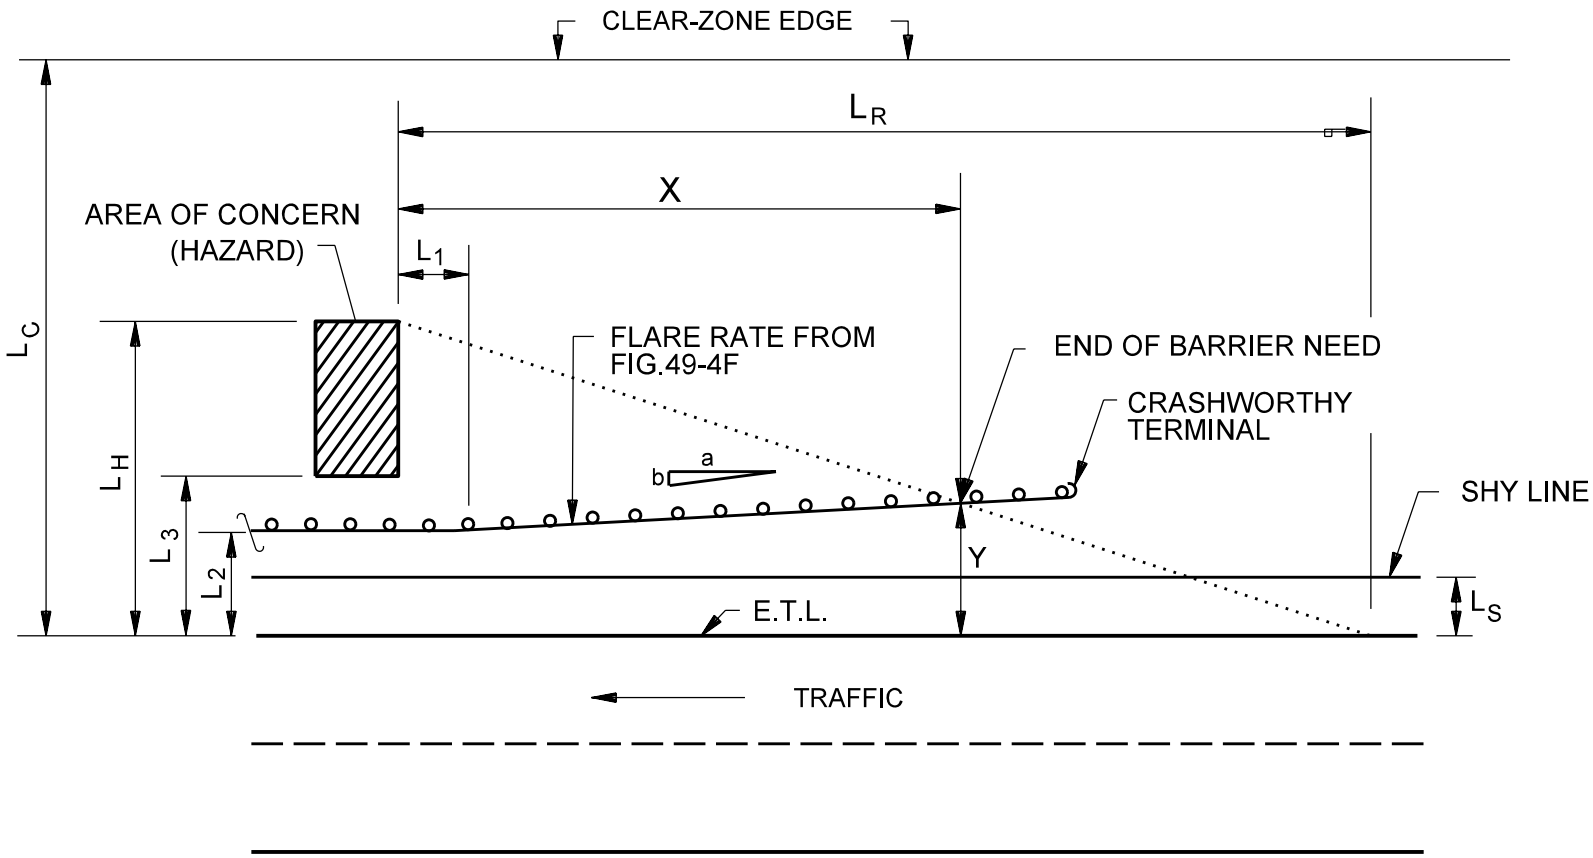

BARRIER LEGTH OF NEED
IN ADVANCE OF HAZARD

Figure 49-4D