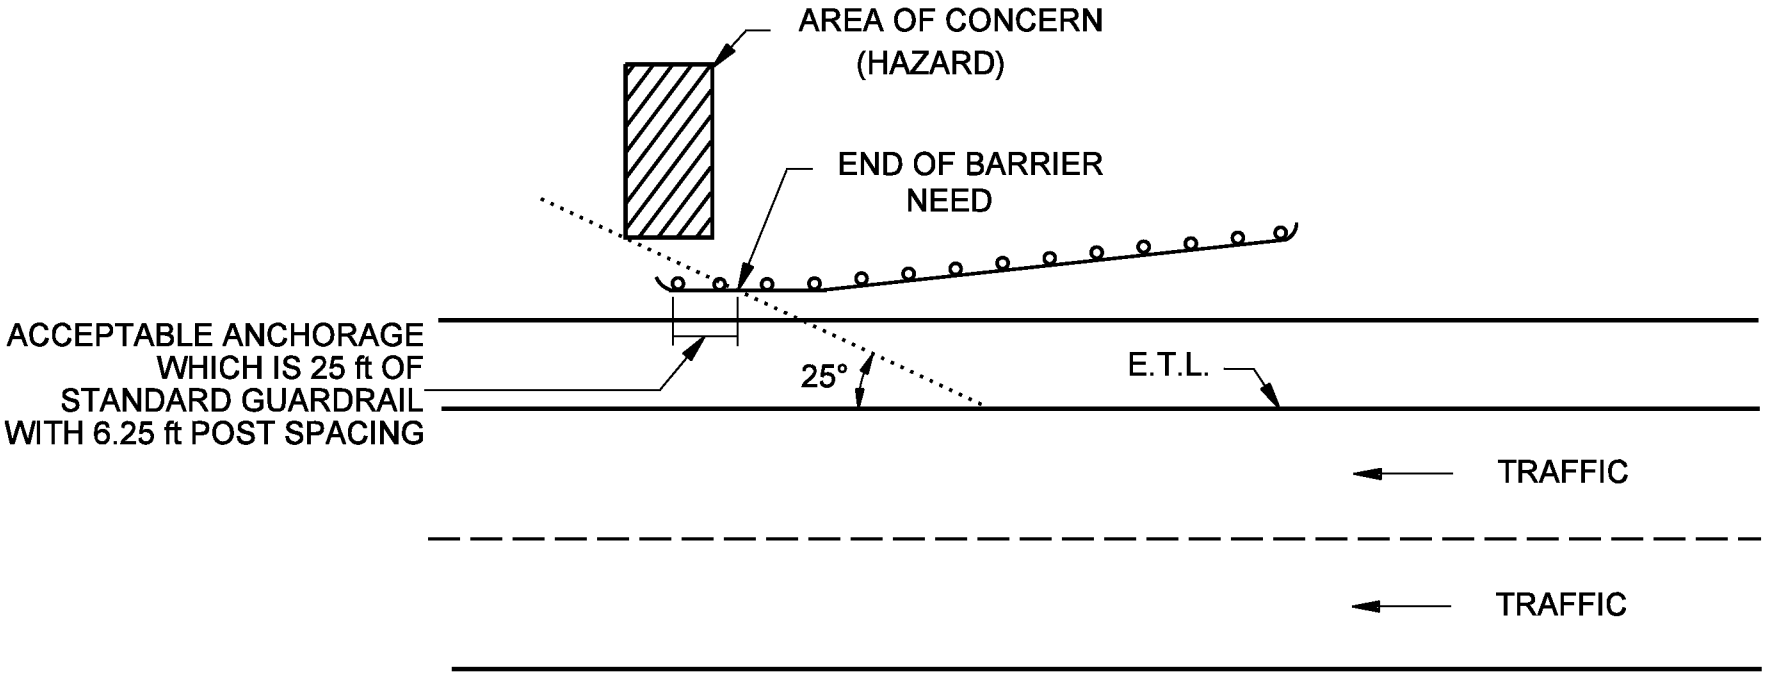

GUARDRAIL LENGTH BEYOND HAZARD,
DIVIDED HIGHWAY

Figure 49-4J