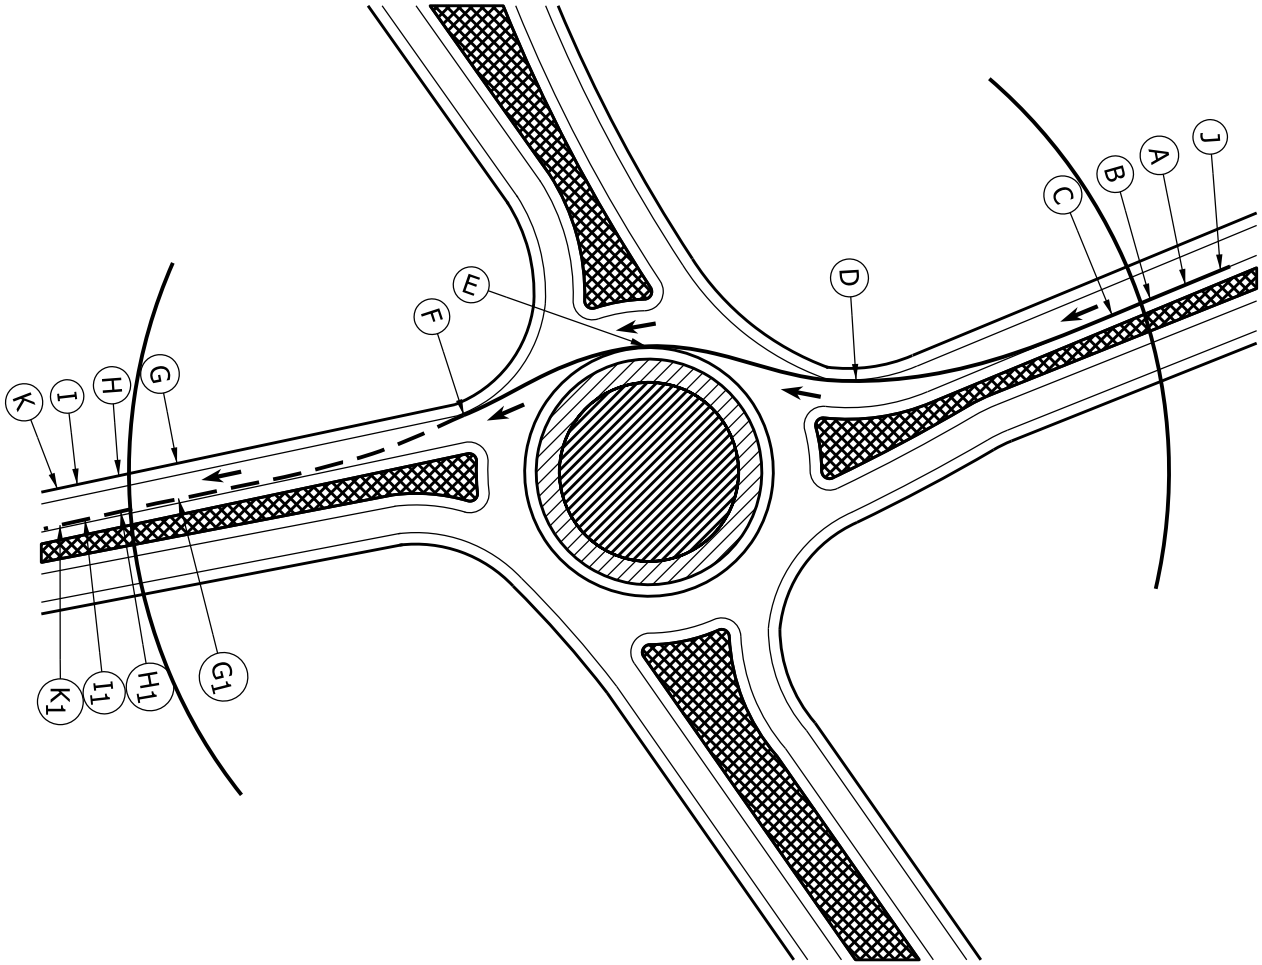

SPLINE CURVE THROUGH MOVEMENT

Figure 51-12DD