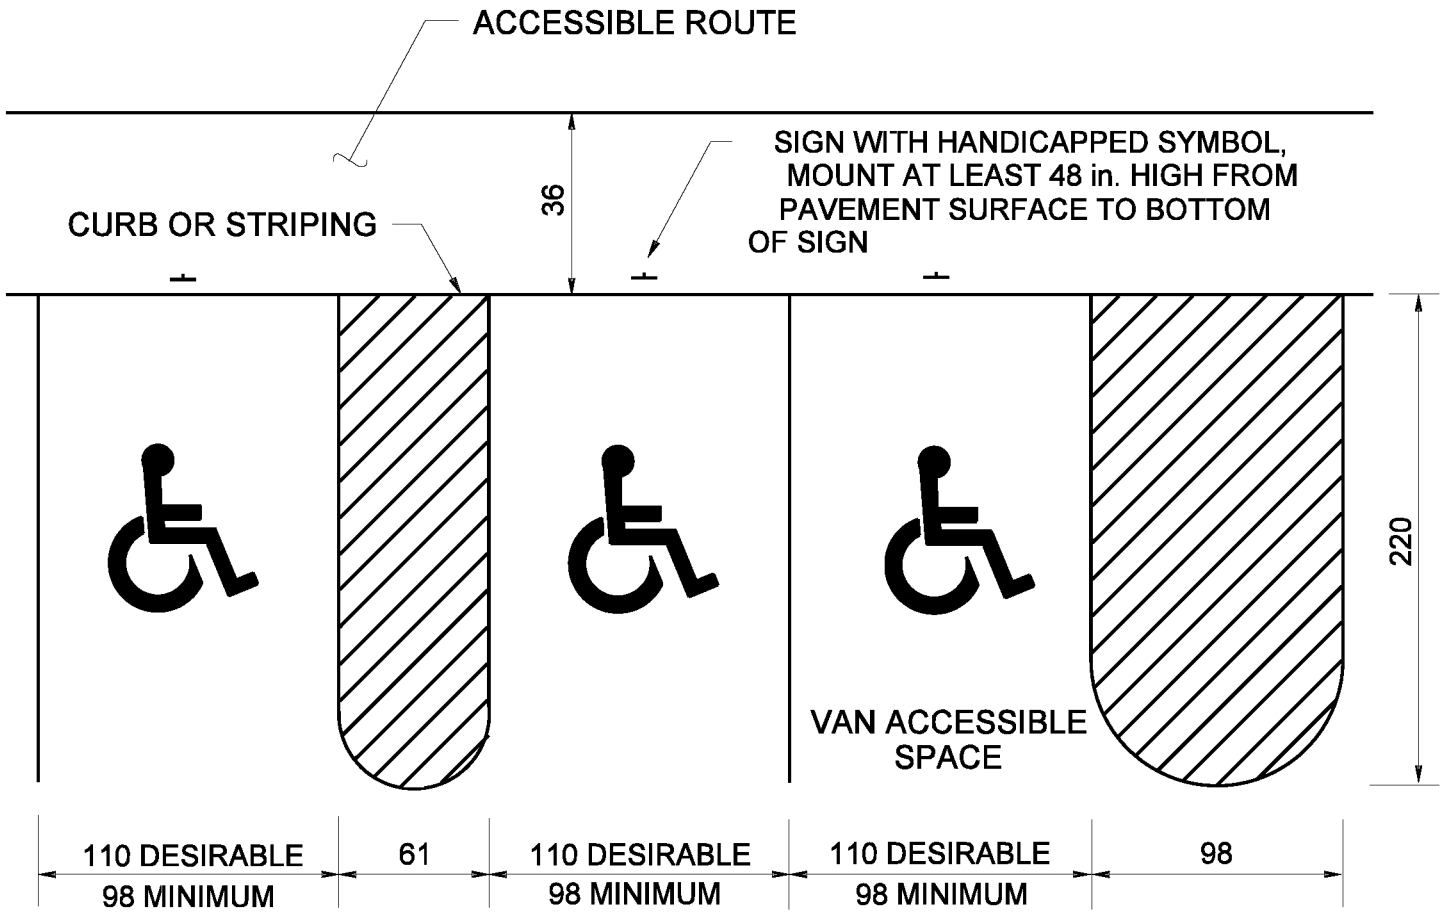

Notes: 1. All dimensions are in in.

2. Two accessible parking spaces may share a common access aisle.

HANDICAPPED PARKING STALL DIMENSIONS
(Off-Street Parking)

Figure 51-1B