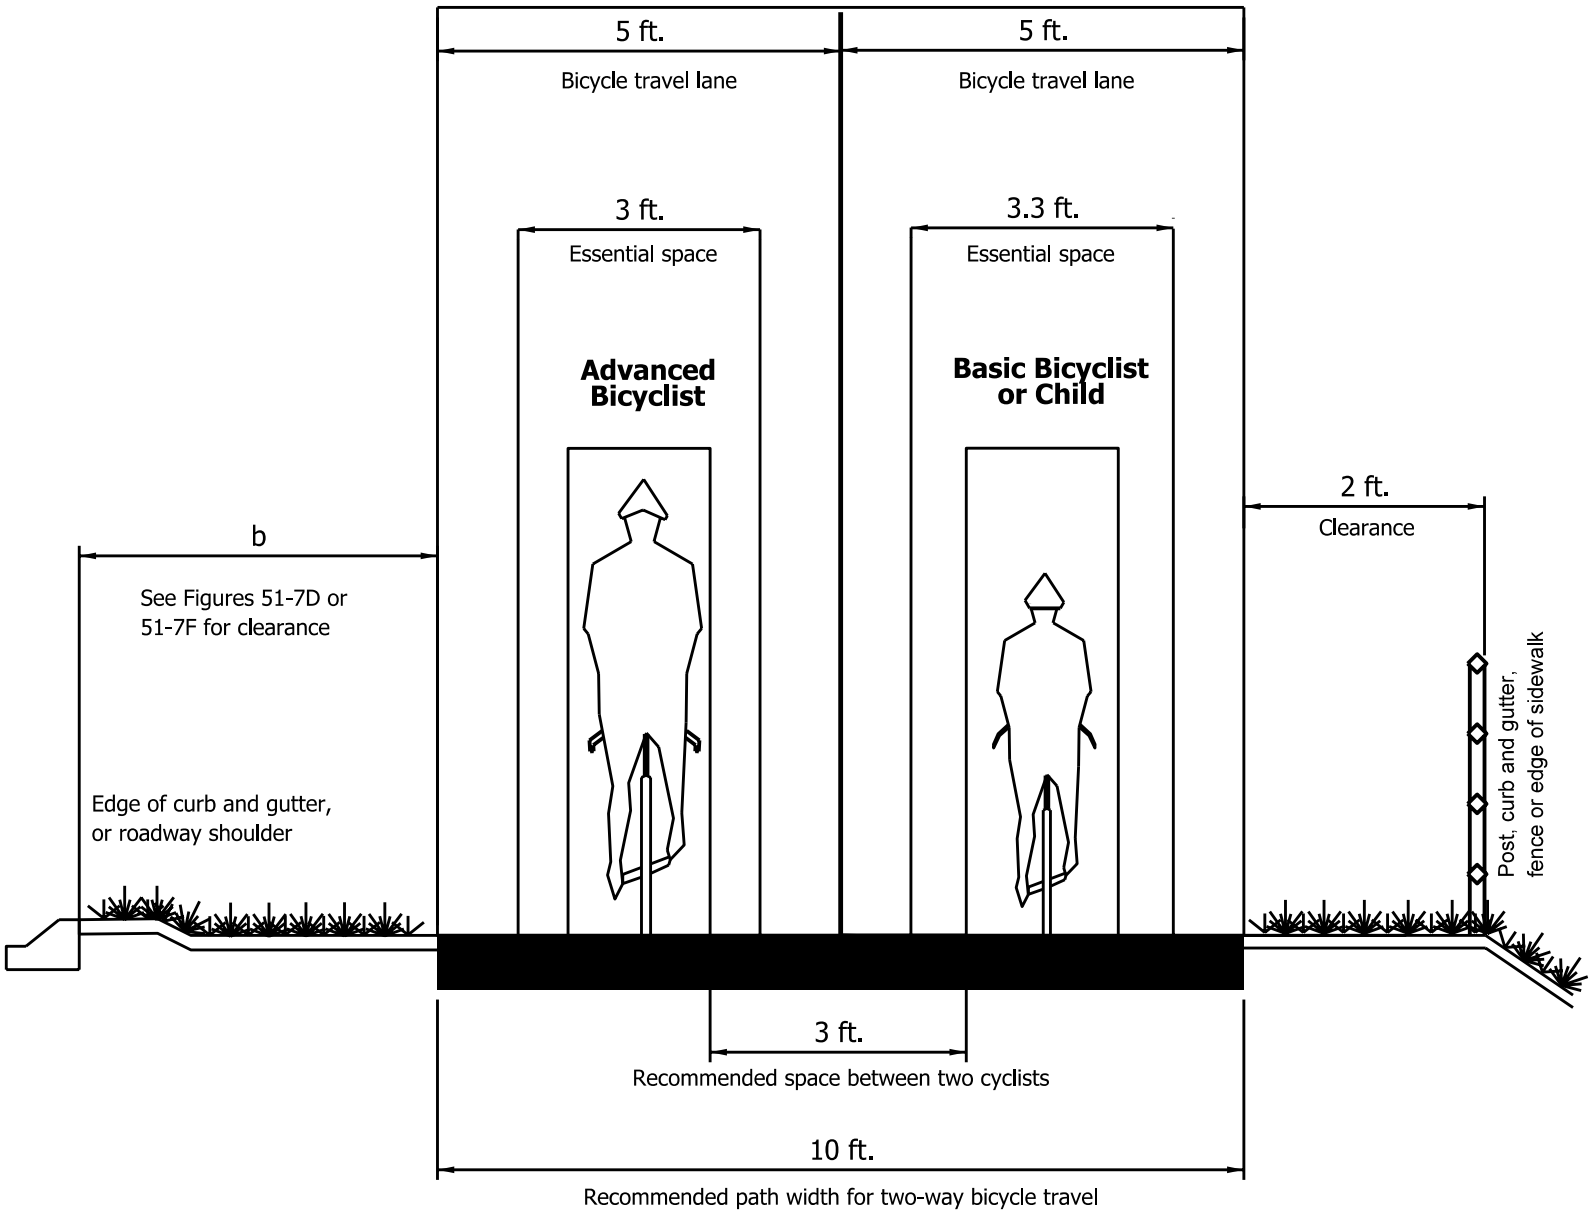

Bicyclist Operating Space

Figure 51-7B