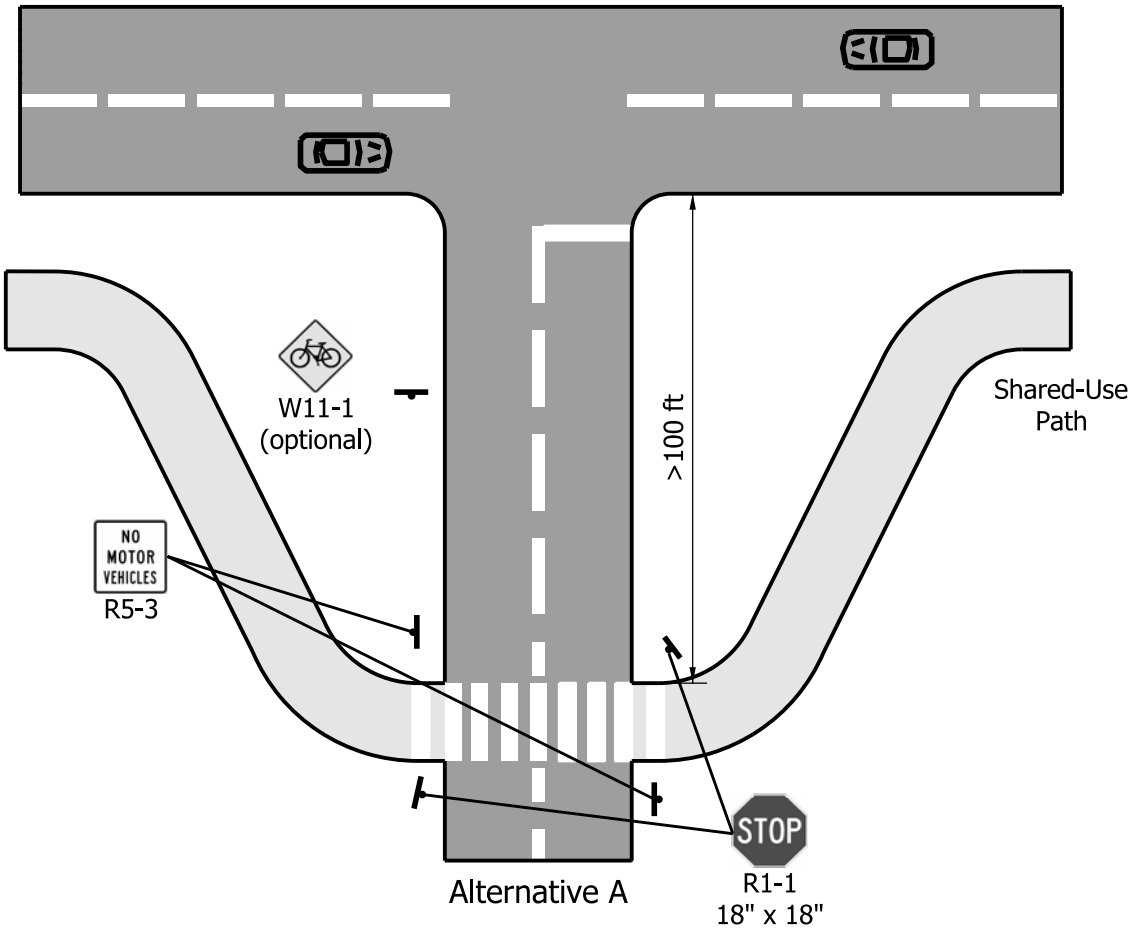

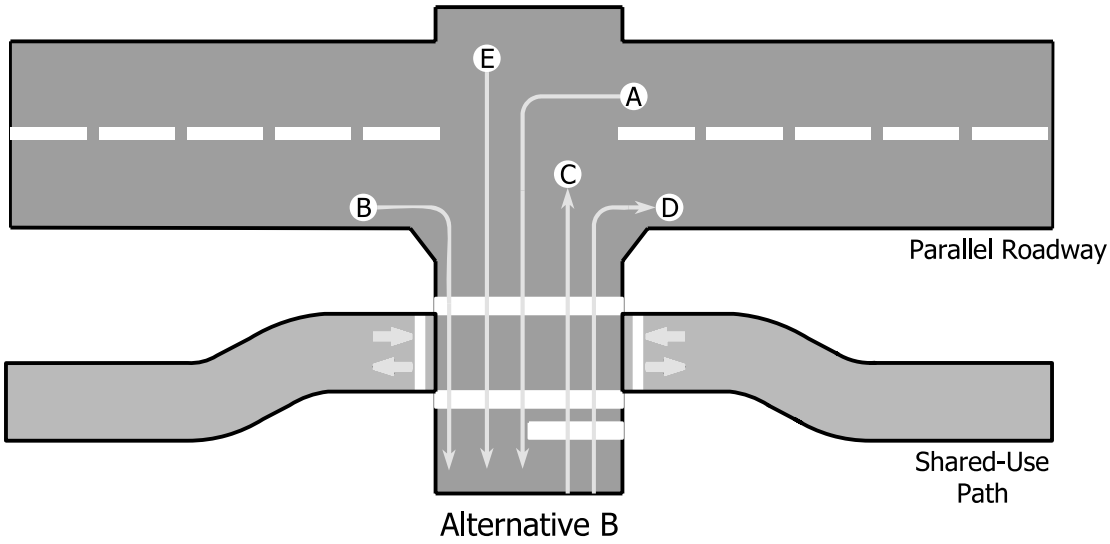

ADJACENT SHARED-USE-PATH TO
ROADWAY INTERSECTION WITH ANOTHER ROADWAY

Figure 51-7R