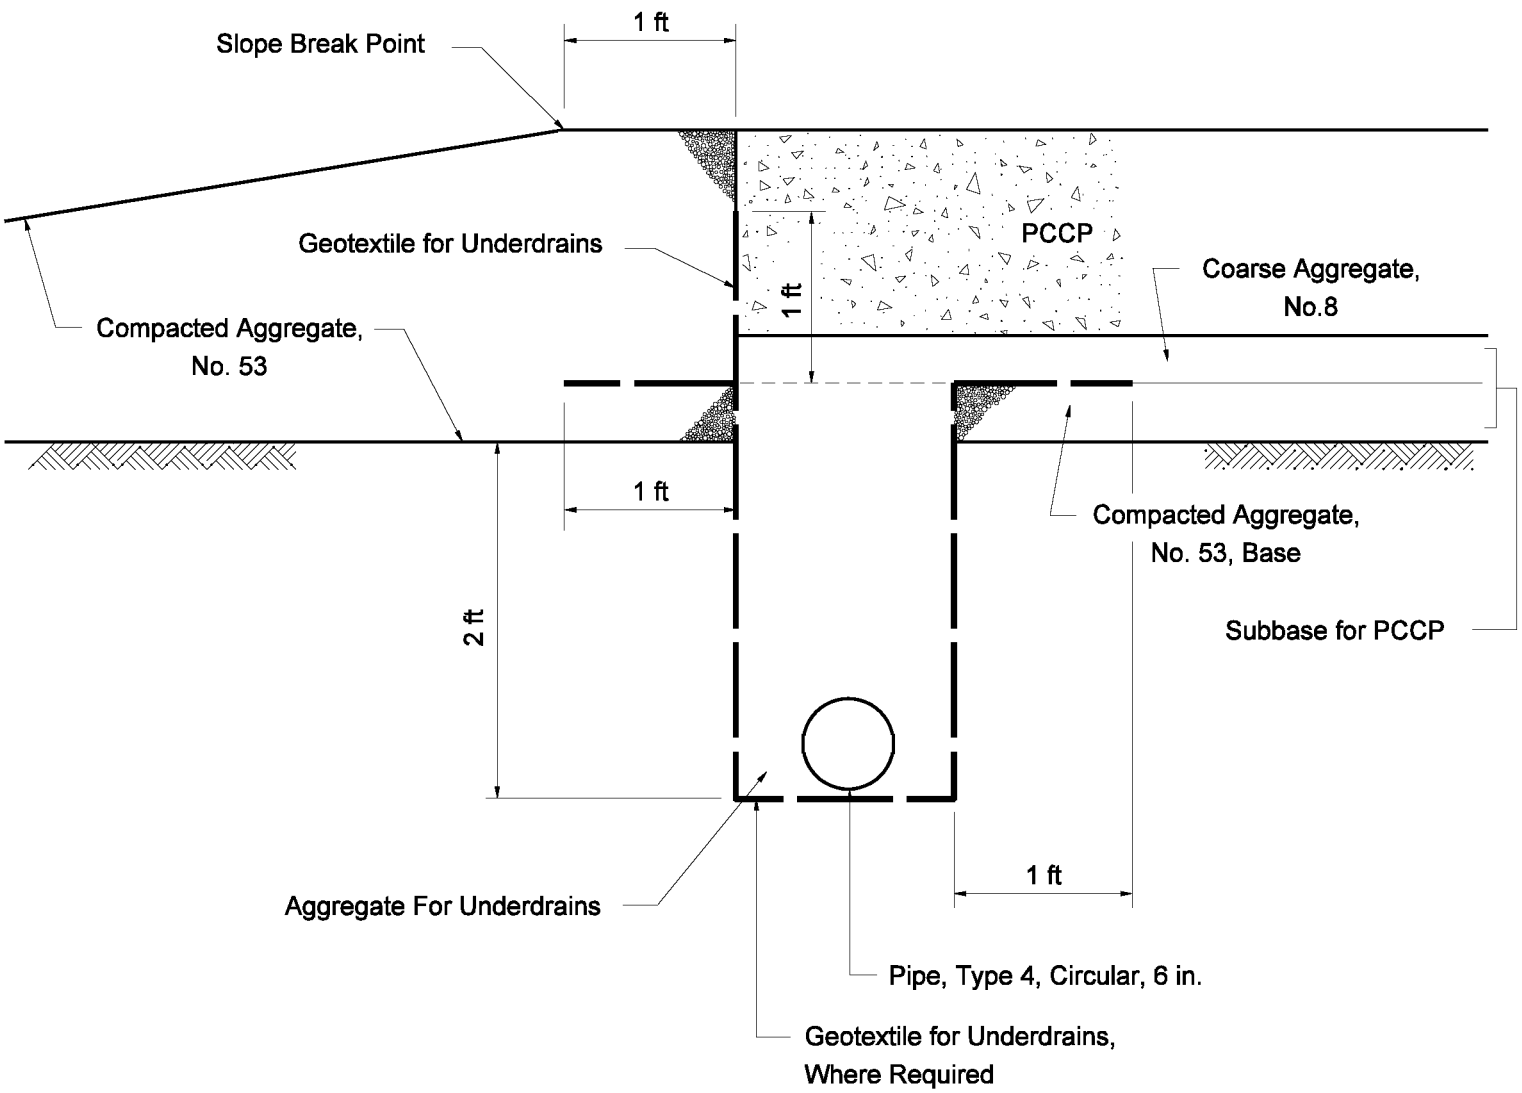

PCCP WITH UNDERDRAIN

Figure 52-13P